93425
CONTRACT NO.

F.A.S RTE.	SECTION	COUNTY	TOTAL SHEETS	SHEET NO.
583	****	SCHUYLER	56	9
STA. 48+00	TO STA. 63+00			
FED. ROAD DIST. NO.	ILLINOIS	FED. AID PROJECT **		

**** SECTION 02-00067-00-BR
** BRS-583(111)

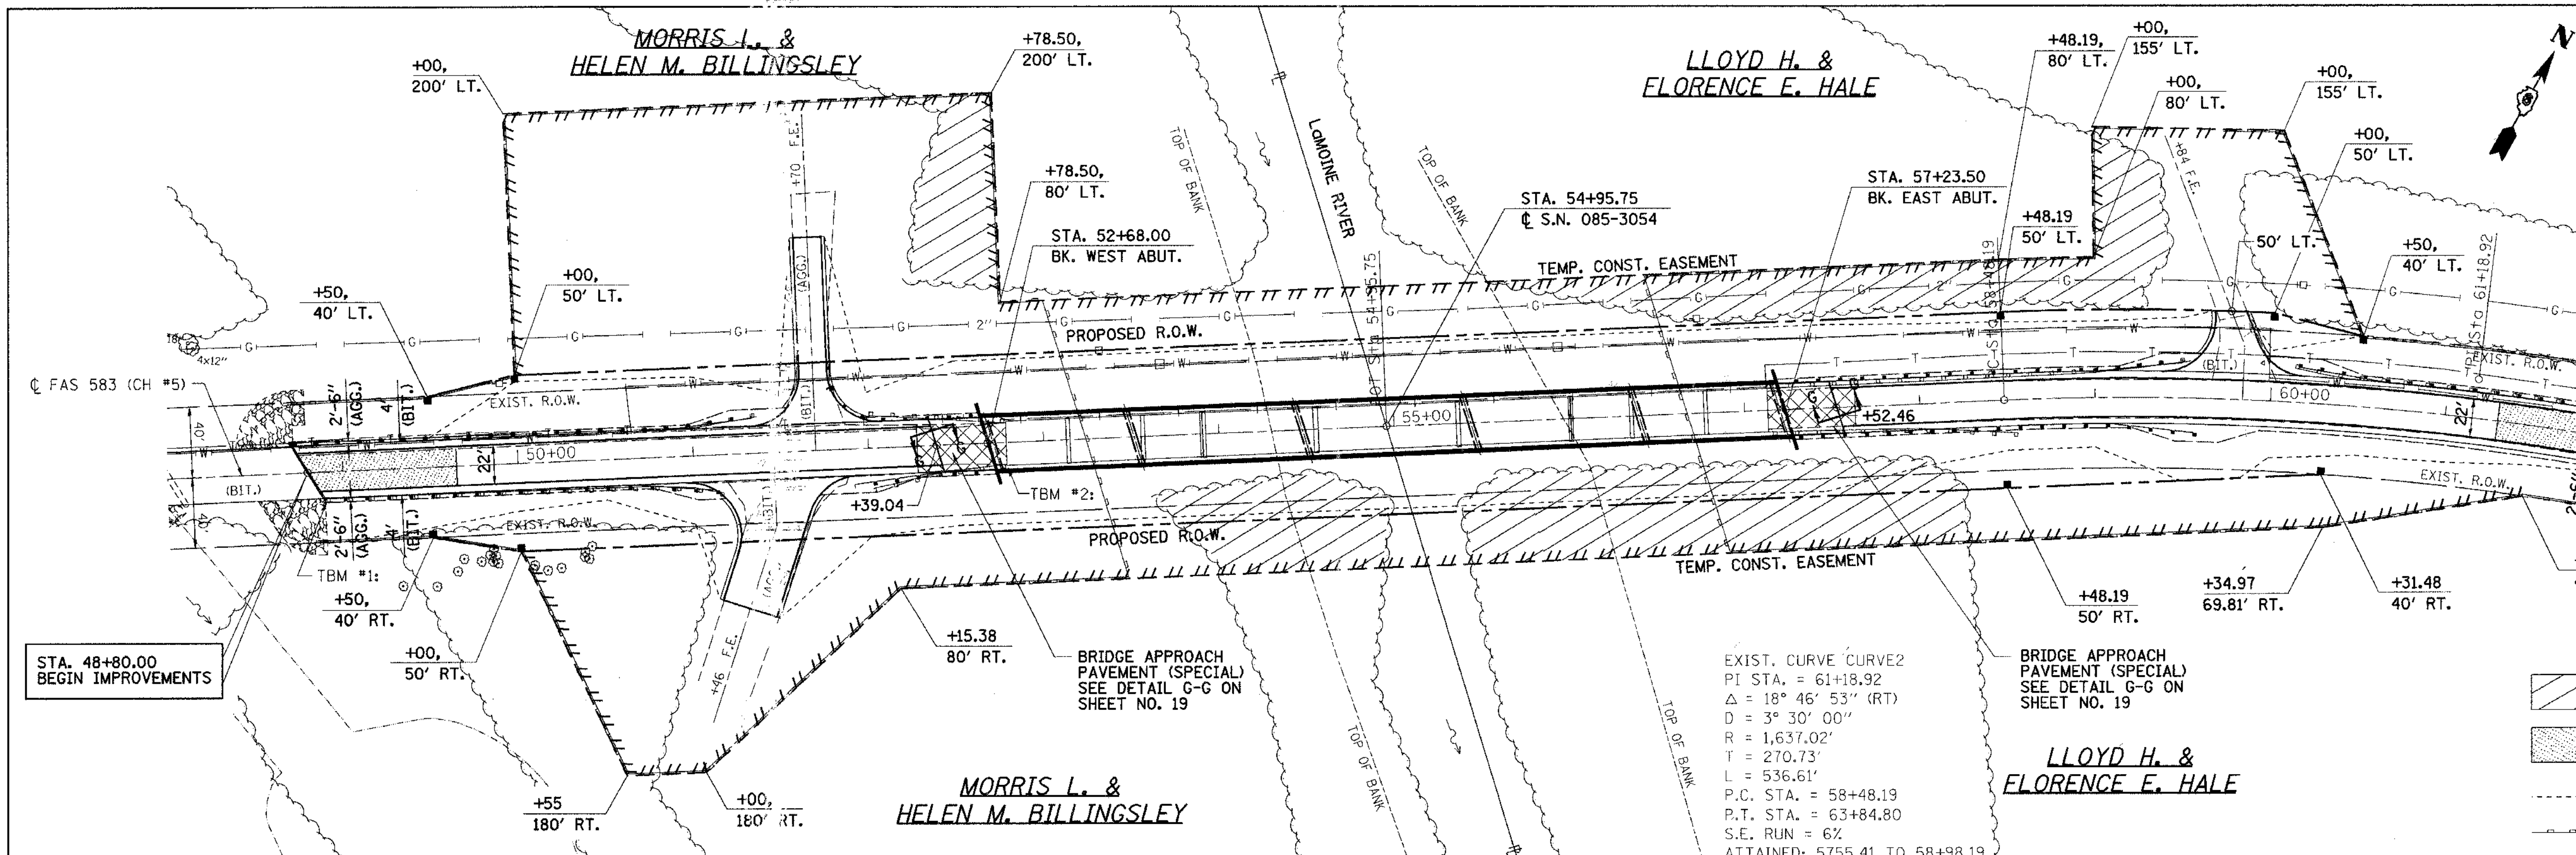

TBM #1:	TBM #2:	TBM #3:
STA. 48+88, 16′ RT. CHISELED "□" ON S.E. WINGWALL OF BRIDGE ELEV. 480.94	STA. 52+79.1, 11.7′ RT. ILLINOIS WATERWAY TABLET IN S.W. CORNER OF EXISTING BRIDGE ELEV. 479.10	STA. 62+96, 39′ LT. RR SPIKE IN POWER POLE ELEV. 470.02

REVISION	DATE	BY

GREENE & BRADFORD, INC. OF SPRINGFIELD
CONSULTING ENGINEERS
3501 CONSTITUTION DRIVE
SPRINGFIELD, ILLINOIS 62711-7007
PROFESSIONAL DESIGN FIRM NO. 184-001179
PROFESSIONAL & STRUCTURAL ENGINEERING CORPORATION
(217) 793-8844, (217) 793-6227 (F), E-MAIL - cad@greeneandbradford.com

COMPUTER FILE NO. 02157PLN
PROJECT 02157
9/22/06 - MDS

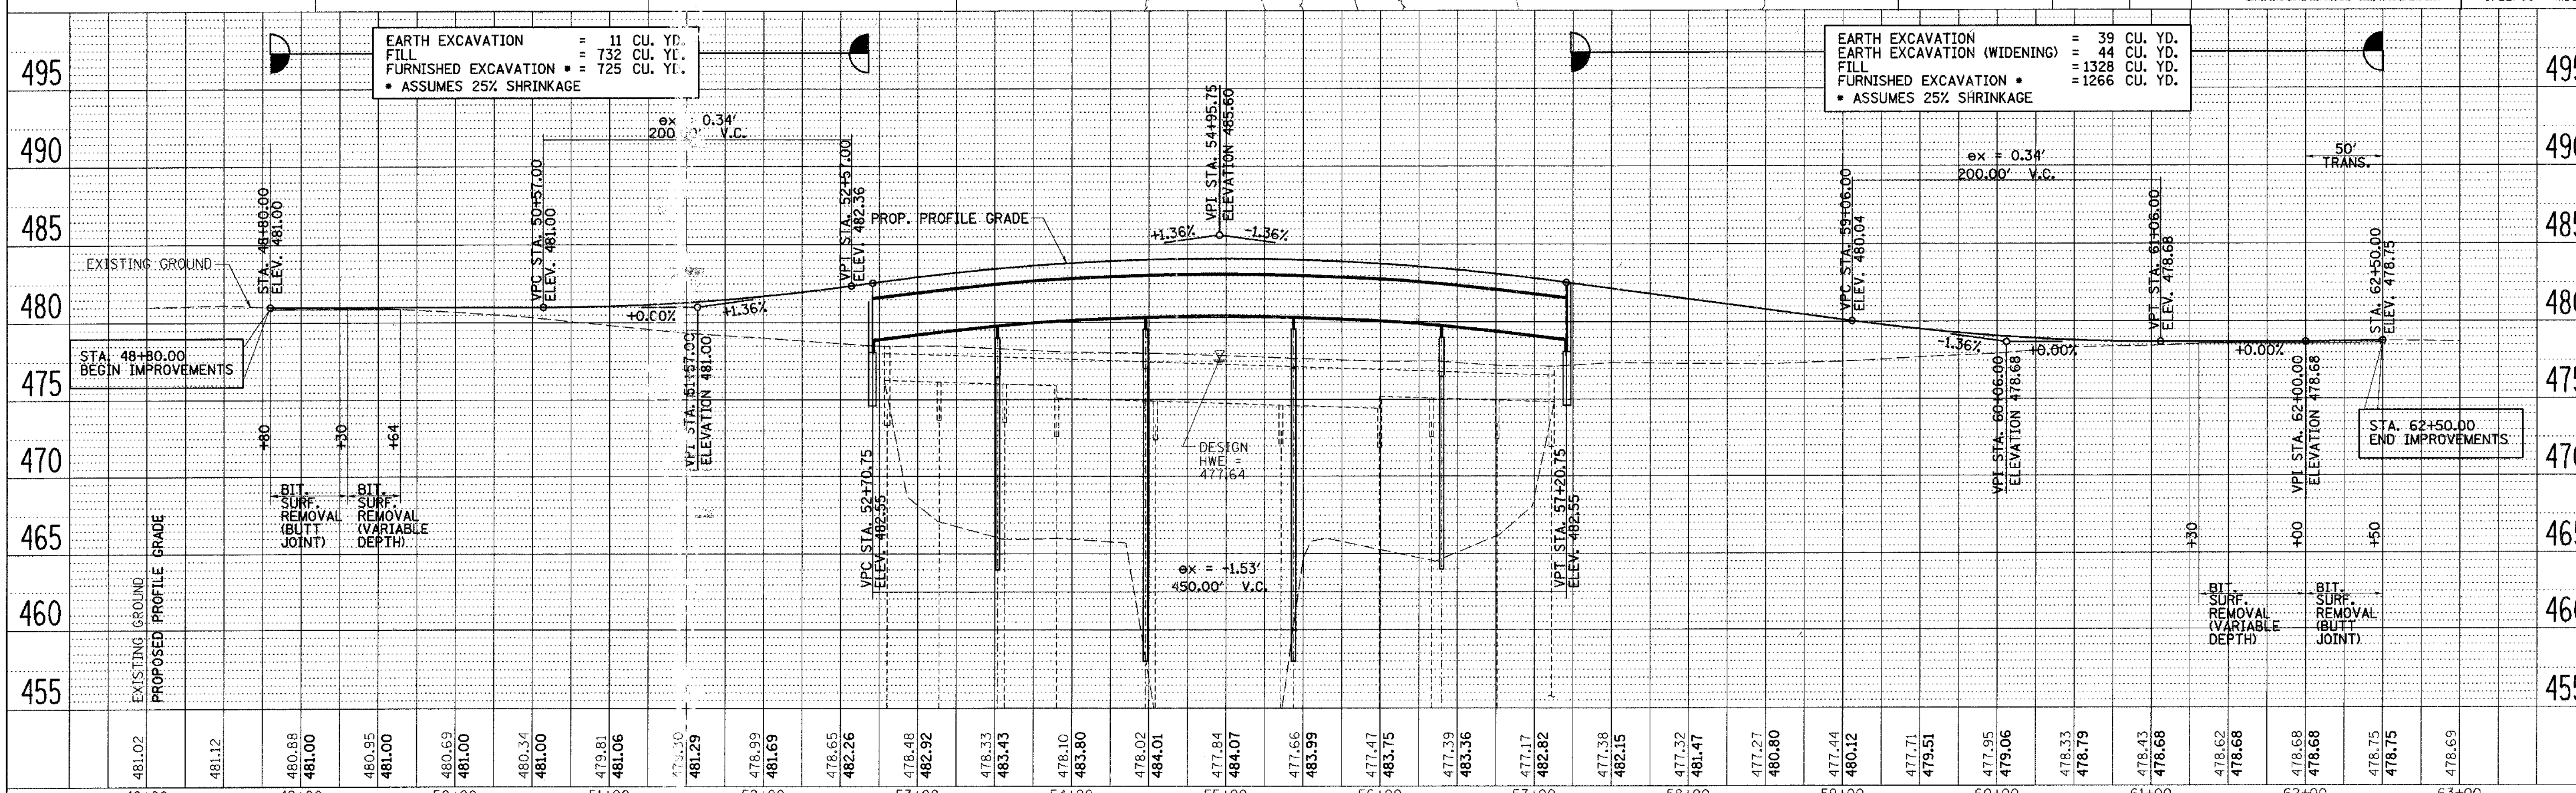

PLAN & PROFILE

PLAN	
NOTE BOOK	SURVEYED
NO.	PLOTTED
	ALIGNMENT CHECKED
	RT. OF WAY CHECKED
	CADD FILE NAME

PROFILE	
NOTE BOOK	SURVEYED
NO.	PLOTTED
	GRADES CHECKED
	B.M. NOTED
	STRUCTURE NOTAT'NS CH'KD

PLOT DATE = 9/25/2006
FILE NAME = J:\02157\DRAWINGS\02157PLN.dgn
PLOT SCALE = 50.0000 ′ / IN.
REFERENCE = _REF_
OPERATOR = marks