93425
CONTRACT NO.

F.A.S RTE.	SECTION	COUNTY	TOTAL SHEETS	SHEET NO.
583	****	SCHUYLER	56	56
STA. 62+50.00		TO STA. 63+00.00		
FED. ROAD DIST. NO.	ILLINOIS	FED. AID PROJECT >>		

**** SECTION 02-00067-00-BR
** BRS-583(111)

FINAL SURVEY — NOTE BOOK — NO. — SURVEYED — PLOTTED — TYPICAL — AREAS — AREAS CHECKED — BY — DATE

ORIGINAL SURVEY — NOTE BOOK — NO. — SURVEYED — PLOTTED — TYPICAL — AREAS — AREAS CHECKED — BY — DATE

PLOT DATE = #DATE#
FILE NAME = #FILE1#
COEN SCALE = #SCALE#
REFERENCE = #REF#
OPERATOR = #USER#

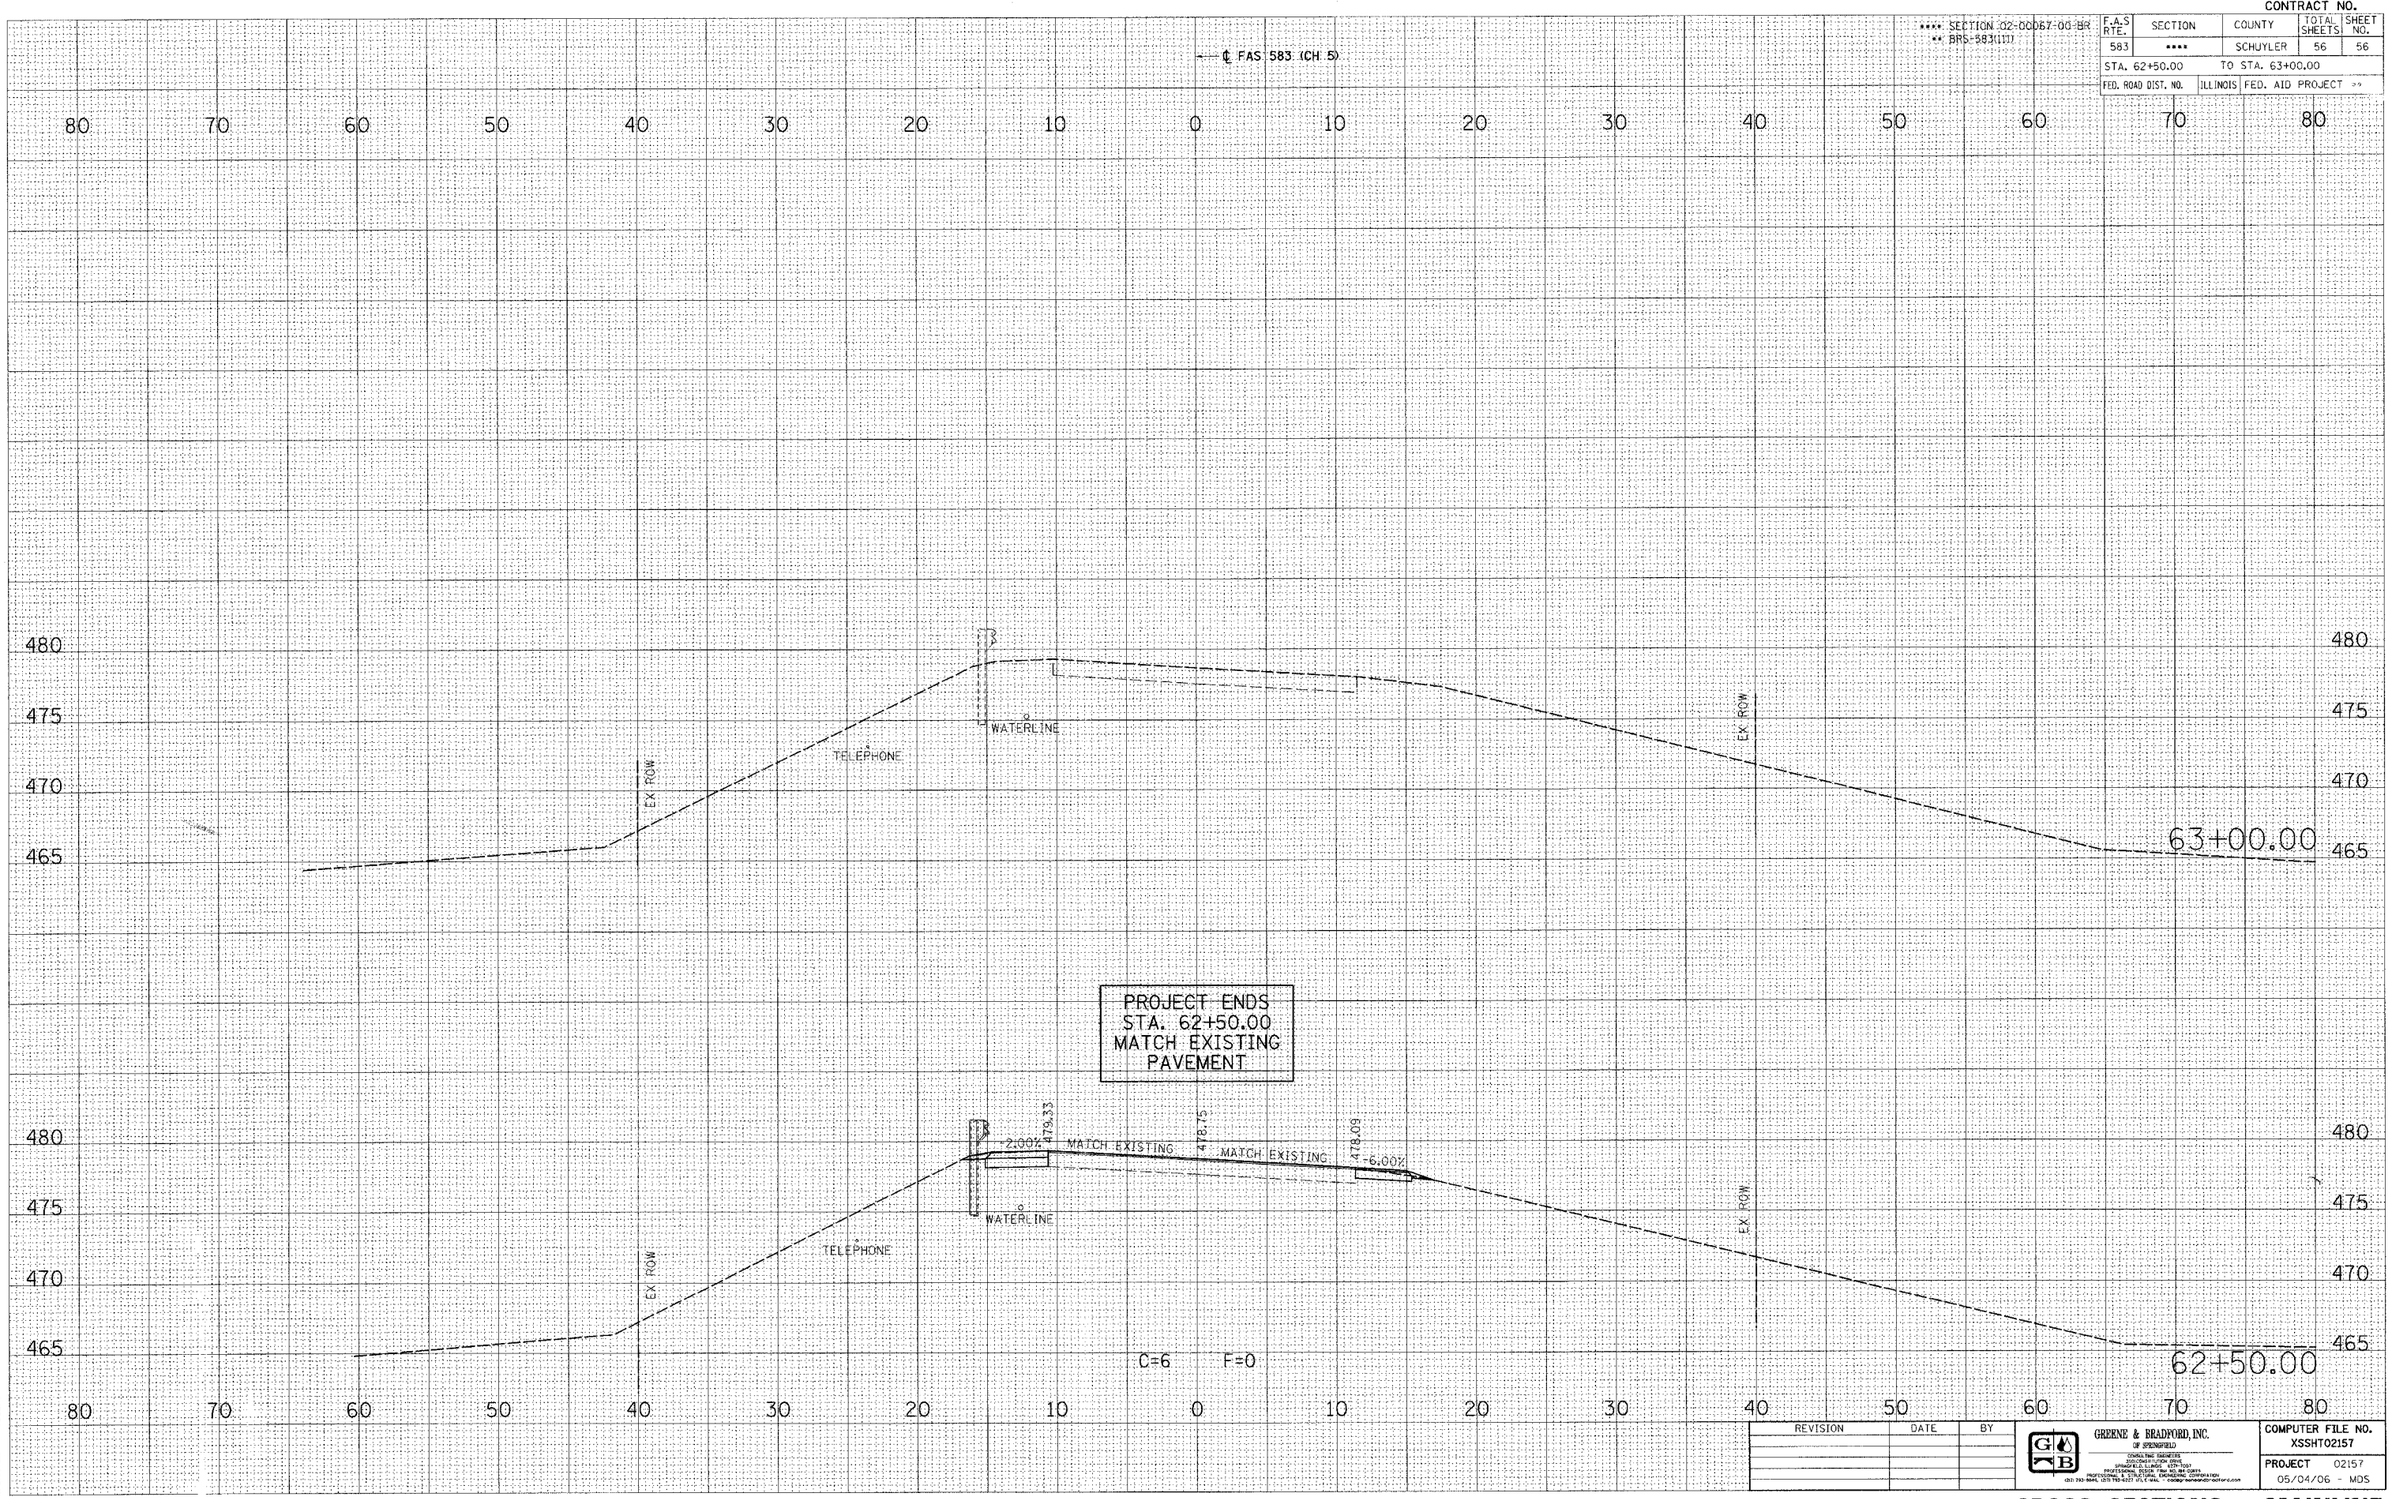

REVISION	DATE	BY

GREENE & BRADFORD, INC. OF SPRINGFIELD
CONSULTING ENGINEERS
2121 SOUTH 6TH STREET
SPRINGFIELD, ILLINOIS 62703-2597
PROFESSIONAL DESIGN FIRM NO. 184.000171
PROFESSIONAL SURVEYING CORPORATION NO. 184.003777
(217) 793-5557 (FAX) • WWW.GREENEANDBRADFORD.COM

COMPUTER FILE NO.
XSSHT02157
PROJECT 02157
05/04/06 - MOS

CROSS SECTIONS – MAINLINE