F.A.I. RTE.	SECTION	COUNTY	TOTAL SHEETS	SHEET NO.
80/94	*	COOK	231	83

STA. 3+400.00 TO STA. 4+100.00

FED. ROAD DIST. NO. 1 | ILLINOIS | FED. AID PROJECT

*(0203.1 & 0304) R-6 CONTRACT * 62105

FINAL SURVEY NOTE BOOK — DATE / BY / SURVEYED / PLOTTED / TEMPLATE / AREAS / AREAS CHECKED / NO.

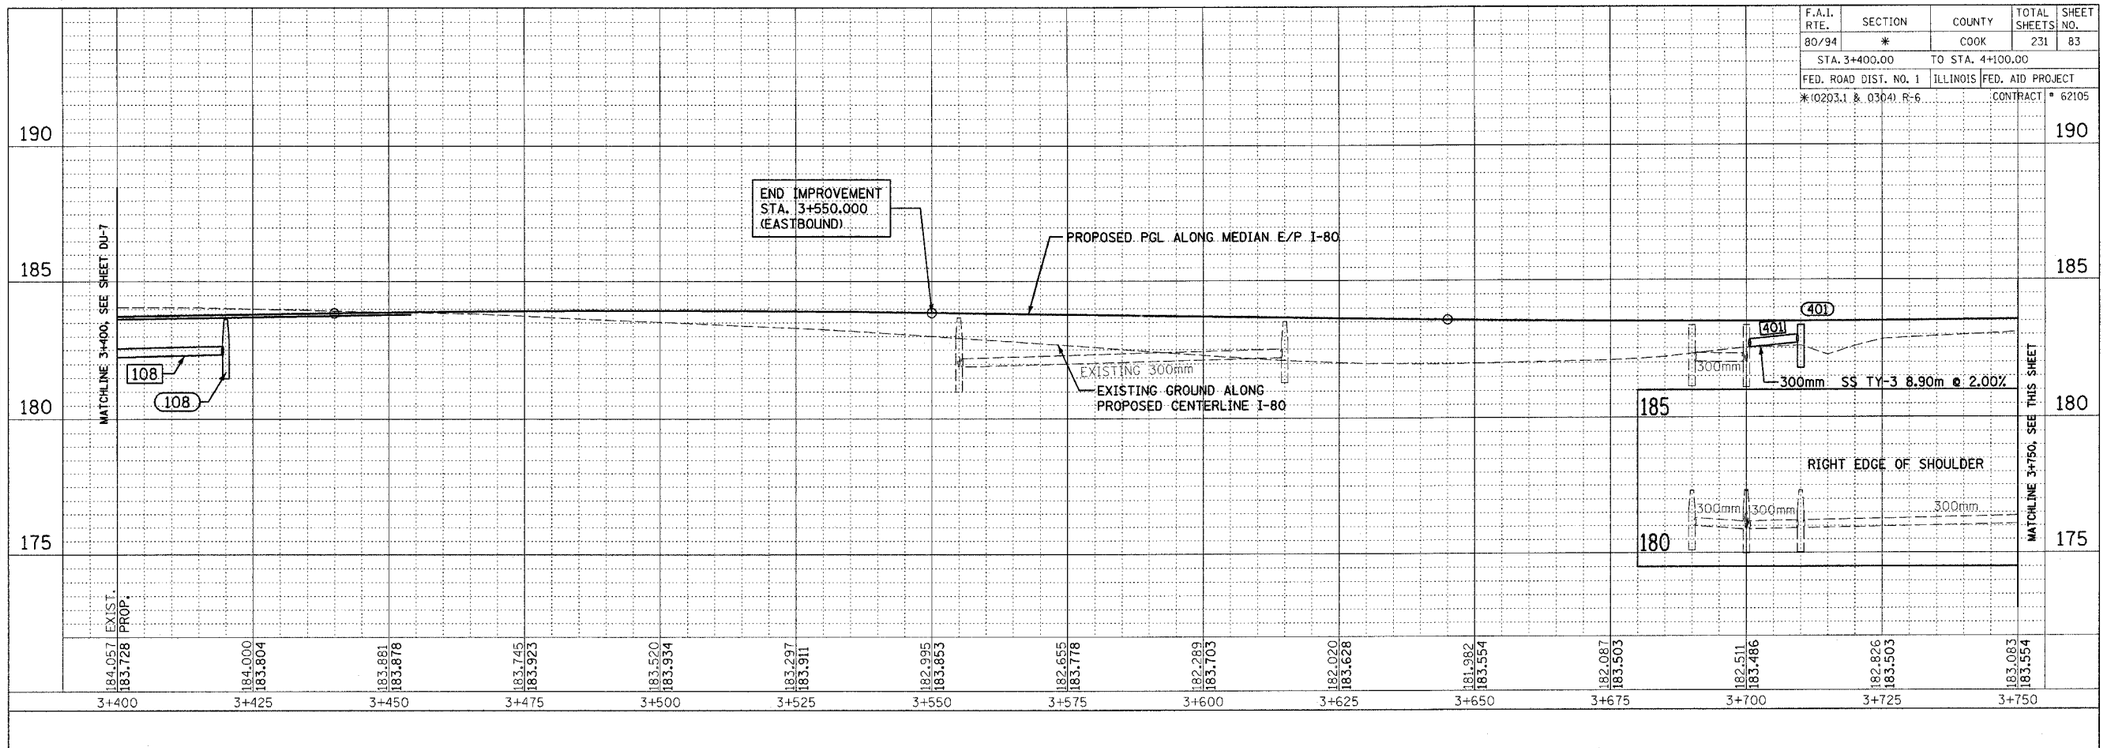

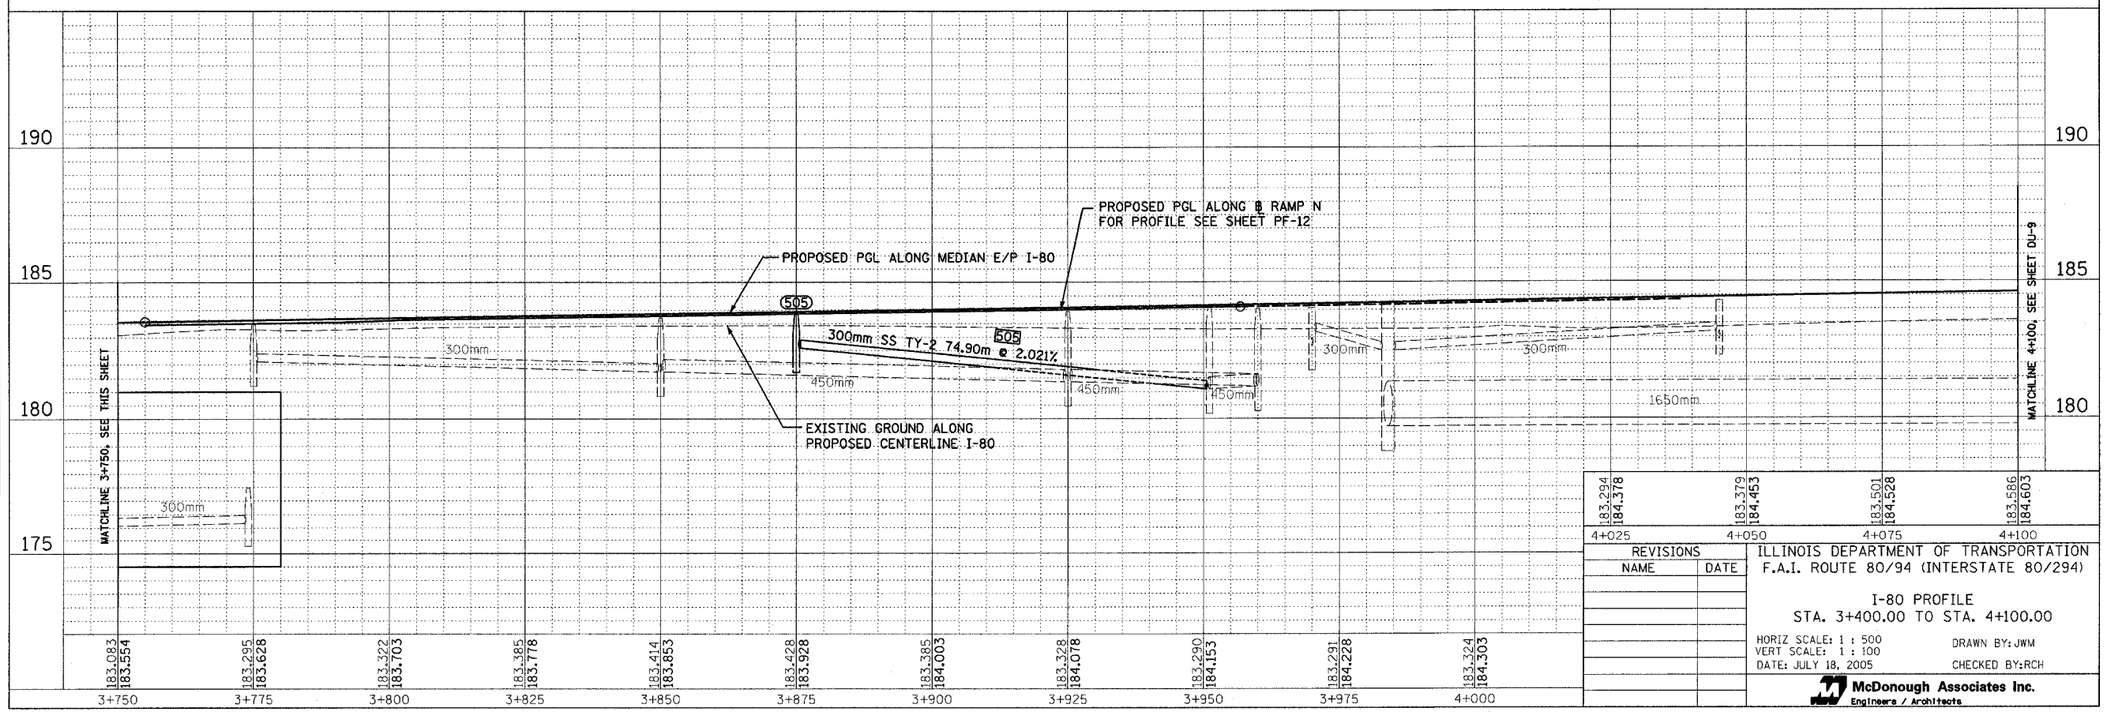

ORIGINAL SURVEY — DATE / BY / SURVEYED / PLOTTED / TEMPLATE / AREAS / AREAS CHECKED / NO.

REVISIONS	
NAME	DATE

ILLINOIS DEPARTMENT OF TRANSPORTATION
F.A.I. ROUTE 80/94 (INTERSTATE 80/294)

I-80 PROFILE
STA. 3+400.00 TO STA. 4+100.00

HORIZ SCALE: 1 : 500
VERT SCALE: 1 : 100
DATE: JULY 18, 2005

DRAWN BY: JWM
CHECKED BY: RCH

McDonough Associates Inc.
Engineers / Architects