F.A. RTE.	SECTION	COUNTY	TOTAL SHEETS	SHEET NO.
80/94	SEE BELOW	COOK	231	91
STA.		TO STA.		
FED. ROAD DIST. NO.		ILLINOIS	FED. AID PROJECT	

*(0203.1 & 0304) R-6 CONTRACT # 62105

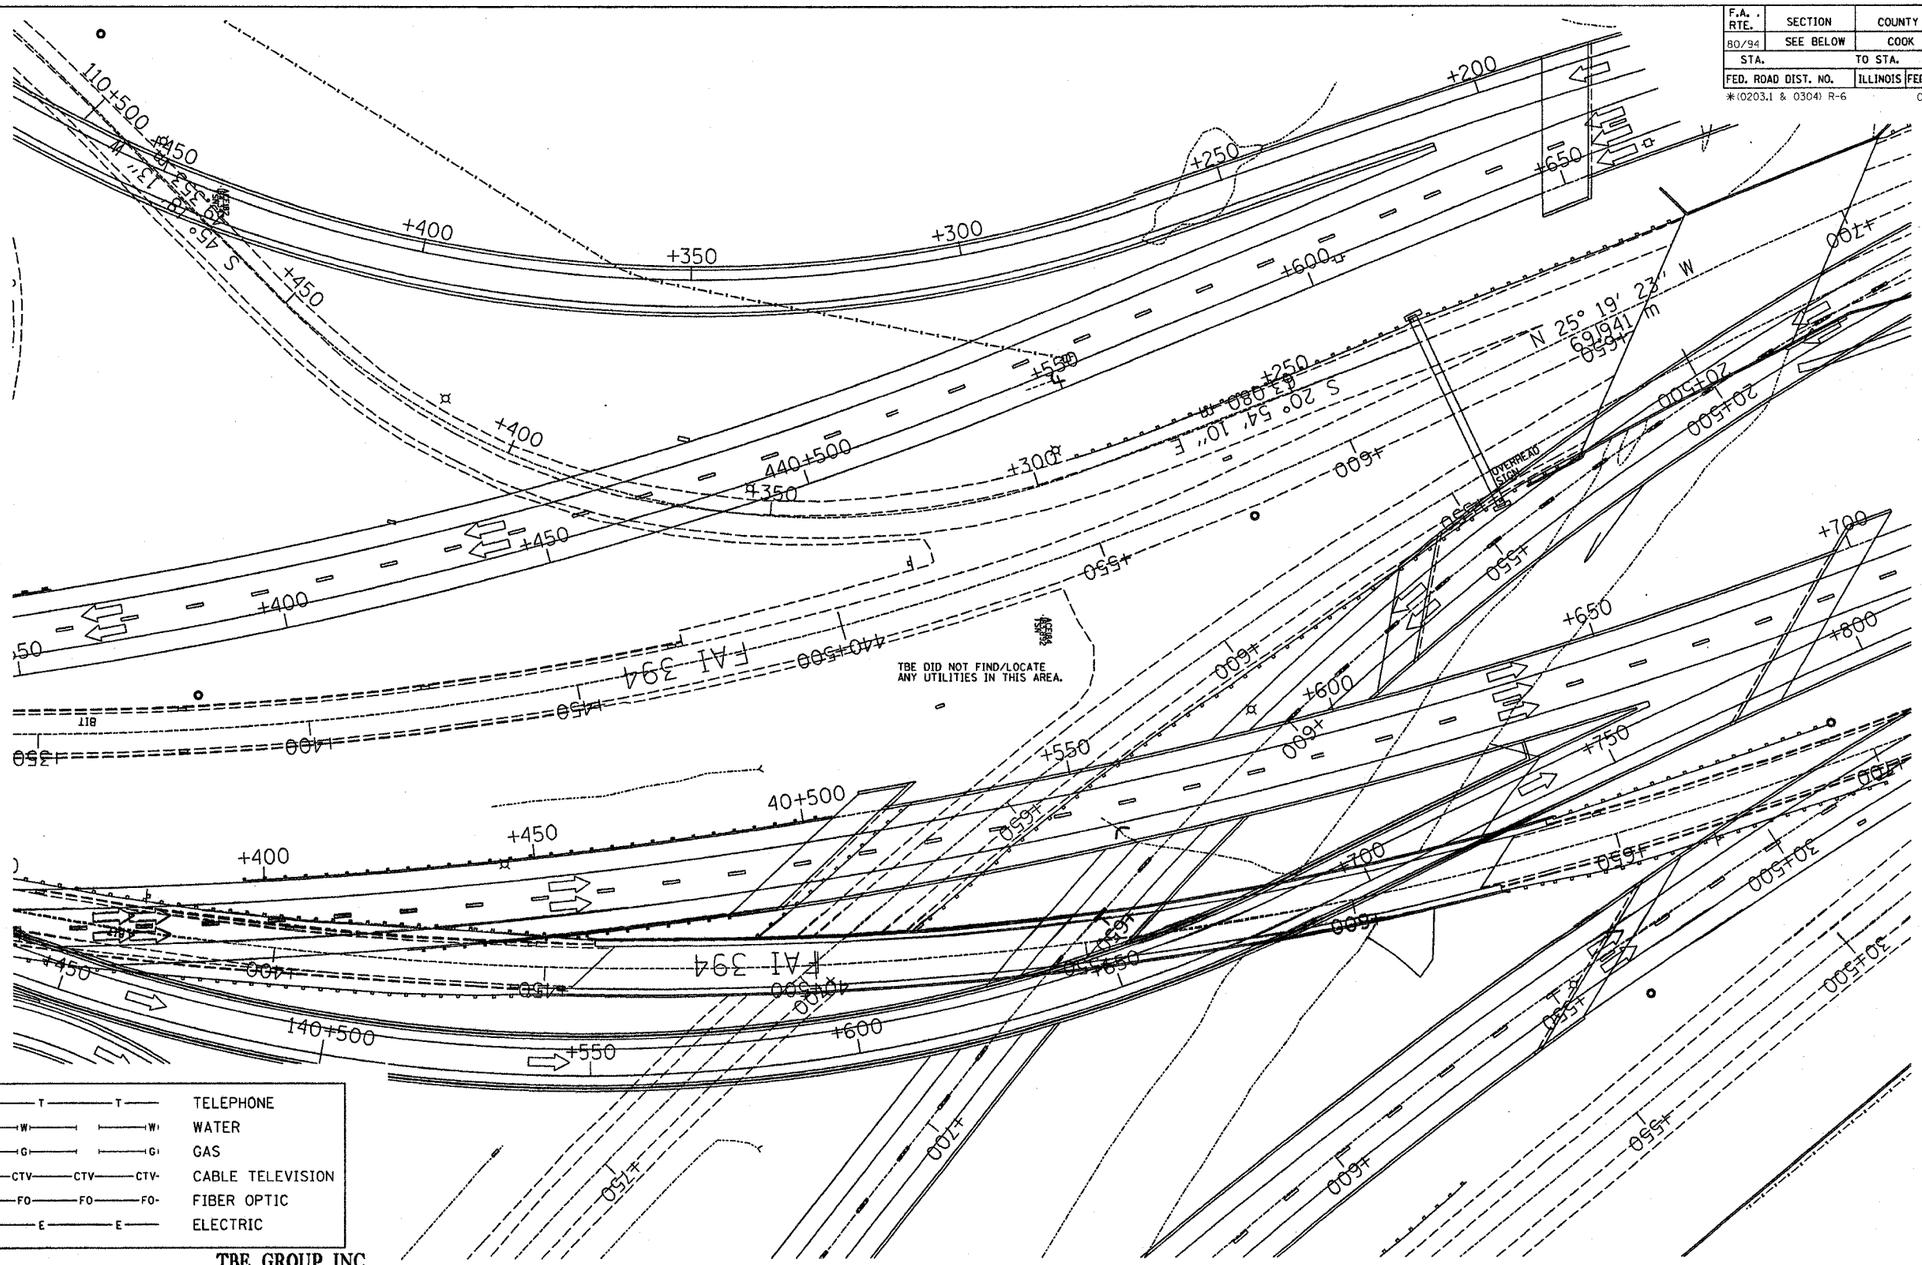

SU-2

TBE GROUP, INC.

CIVIL ENGINEERING * TRANSPORTATION * ENVIRONMENTAL * PLANNING * UTILITY ENGINEERING/LOCATING

SOUTHERN REGION: FL,GA,SC,NC
NORTHERN REGION: IL,IN,MI,OH,MD,NJ,NY PA,VA,CANADA
WESTERN REGION: AZ,NV,NM,TX,CA,OR,UT,WA

IL09500122
TBE SUE PAGE NO: 15 of 52
Signature Robert L. Clemens Jr.
SUE Quality Level "A" : Test Holes
SUE Quality Level "B" : Designating

DY-NASTY GROUP, INC. BUSINESS AND INVESTORS

205 W. WACKER DRIVE
SUITE 1020
CHICAGO, IL 60606
(312) 704-1970

Utilities shown on these plans as depicted in the legend have been investigated by TBE Group, Inc in accordance with SUE Industry Standards as of 2/8/02.
All other information shown has been provided to TBE Group, Inc by others.

REVISIONS	
NAME	DATE

ILLINOIS DEPARTMENT OF TRANSPORTATION

E.of IL RT.83/US RT.6 to E.Burnham Ave.
I-80/I-94 Burnham Ave. to State Line
I-80/I-94 (Tollway)E.of I-94 to W. of RT.83/US 6.
I-94/IL RT. 394 S.of US 6 to 186th Street(N.bound & S.bound)

Contract No. 62110, 62111,62114,62105,62107,62108

SCALE : 500 DRAWN BY : JAC

SQL "B" DATE : 2/8/02 CHECKED BY