F.A.I. RTE.	SECTION	COUNTY	TOTAL SHEETS	SHEET NO.
80/94	*	COOK	631	43
STA.		TO STA.		
FED. ROAD DIST. NO.		ILLINOIS	FED. AID PROJECT	

* (2425 & 2626) R-2 CONTRACT NO. 62111

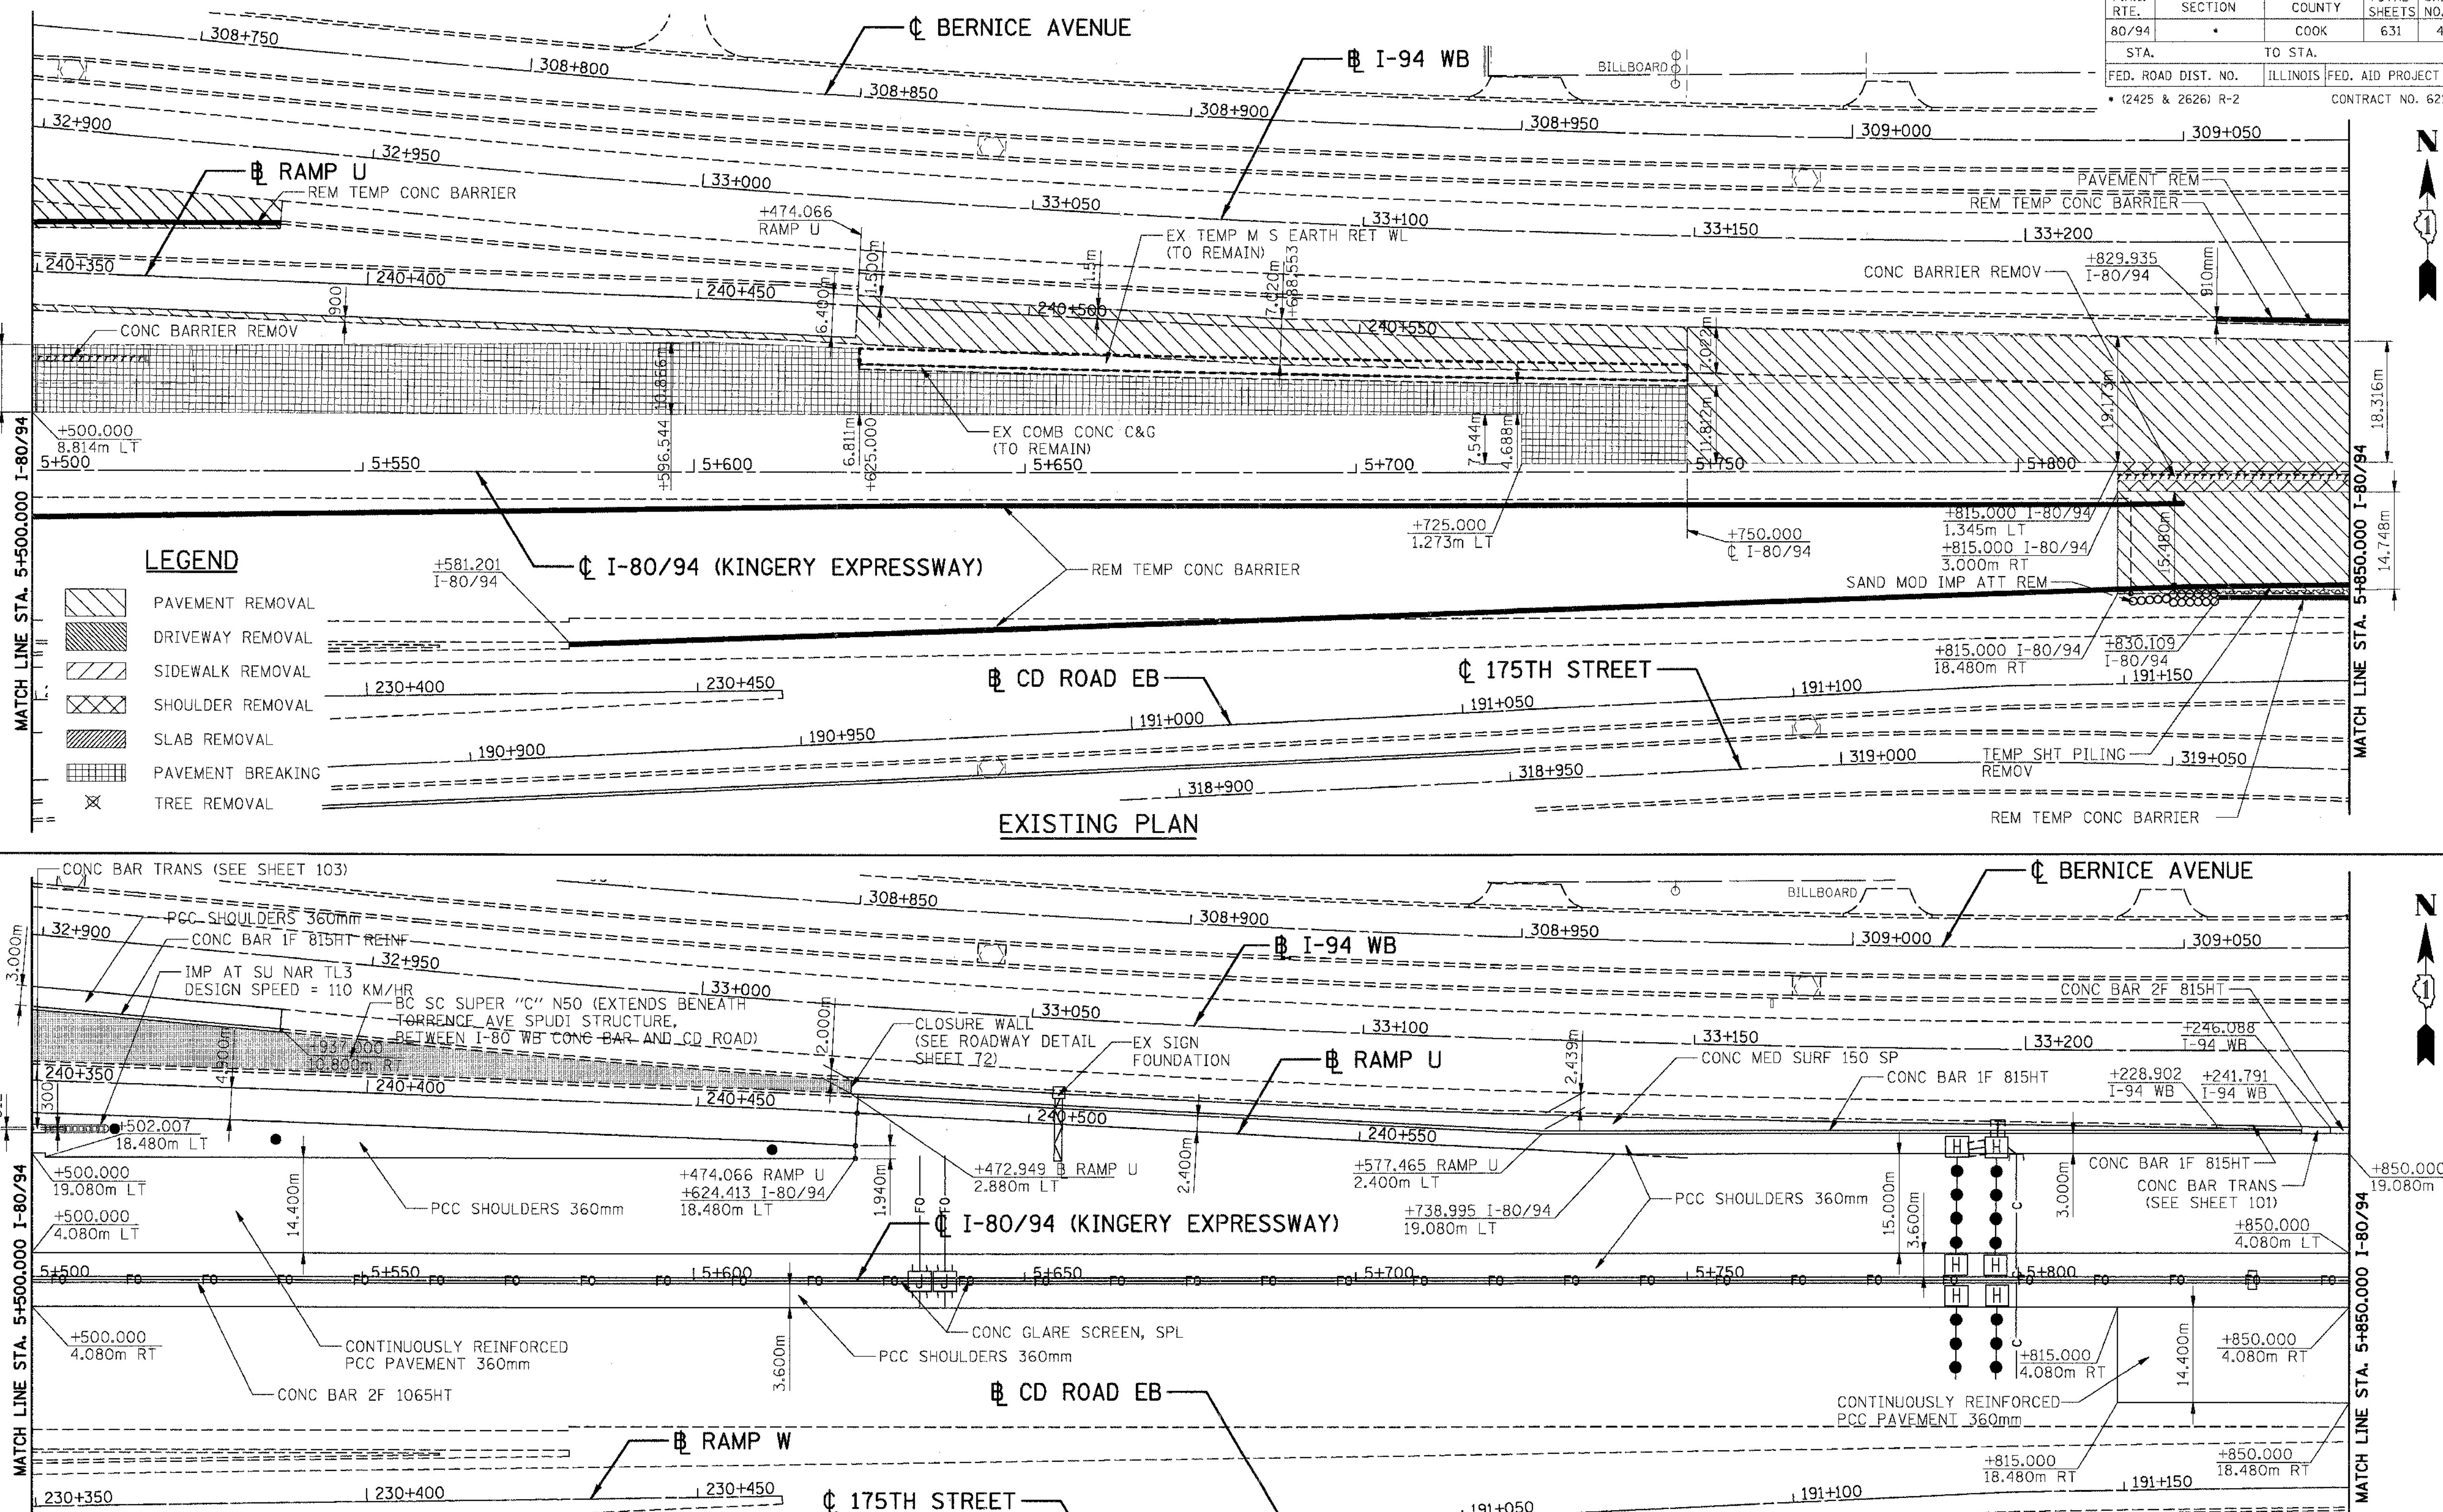

LEGEND

- PAVEMENT REMOVAL
- DRIVEWAY REMOVAL
- SIDEWALK REMOVAL
- SHOULDER REMOVAL
- SLAB REMOVAL
- PAVEMENT BREAKING
- TREE REMOVAL

LEGEND

- BC SC SUPER "C" N50

NOTE

SEE SHEET NO. 40 FOR LEGEND AND NOTE FOR ELECTRICAL ITEMS BY CONTRACT NO. 62664

REVISIONS	
NAME	DATE

ILLINOIS DEPARTMENT OF TRANSPORTATION
F.A.I. ROUTE 80/94 (KINGERY EXPRESSWAY)
EB & WB INSIDE LANES (MAINLINE) CONSTRUCTION
COOK COUNTY

ROADWAY PLAN
FAI 80/94
STA. 5+500 TO STA. 5+850

SCALE: 1:500 DRAWN BY: JFS
DATE: 8/22/05 CHECKED BY: GJF

TENG — TENG & ASSOCIATES, INC. ENGINEERS/ARCHITECTS/PLANNERS CHICAGO, ILLINOIS

..\HRI70022A.DGN, ..\XRI70012A.DGN, ..\HRI70022A.DGN, ..\RRI70022A.DGN, ..\XRI70032A.DGN, ..\PFI70072A.DGN, ..\PRI70012A.DGN, ..\RRI70012A.DGN, ..\PB990012A.DGN, ..\AB990012A.DGN, ..\VR990052A.DGN, ..\PRI70052A.DGN, ..\XRI70022A.DGN
8-18-2005, 10:07:39 T:\DOCUMENT\9317501\CIVIL\DGN\PFI70072A.DGN BAJZEKKJ
1 2 3 4 5 6 7 8 9 10 11 12 13 14 15 16 17 18 19 2021 2223 24 25 26 27 2829 3031 3233 34 35 36 37 3839 4041 4243 44 45 46 47 4849 5051 52 53 54 55 56 57 5859 6061 63