F.A.I. RTE.	SECTION	COUNTY	TOTAL SHEETS	SHEET NO.
80/94	*	COOK	631	45
STA.		TO STA.		
FED. ROAD DIST. NO.		ILLINOIS	FED. AID PROJECT	

* (2425 & 2626) R-2 CONTRACT NO. 62111

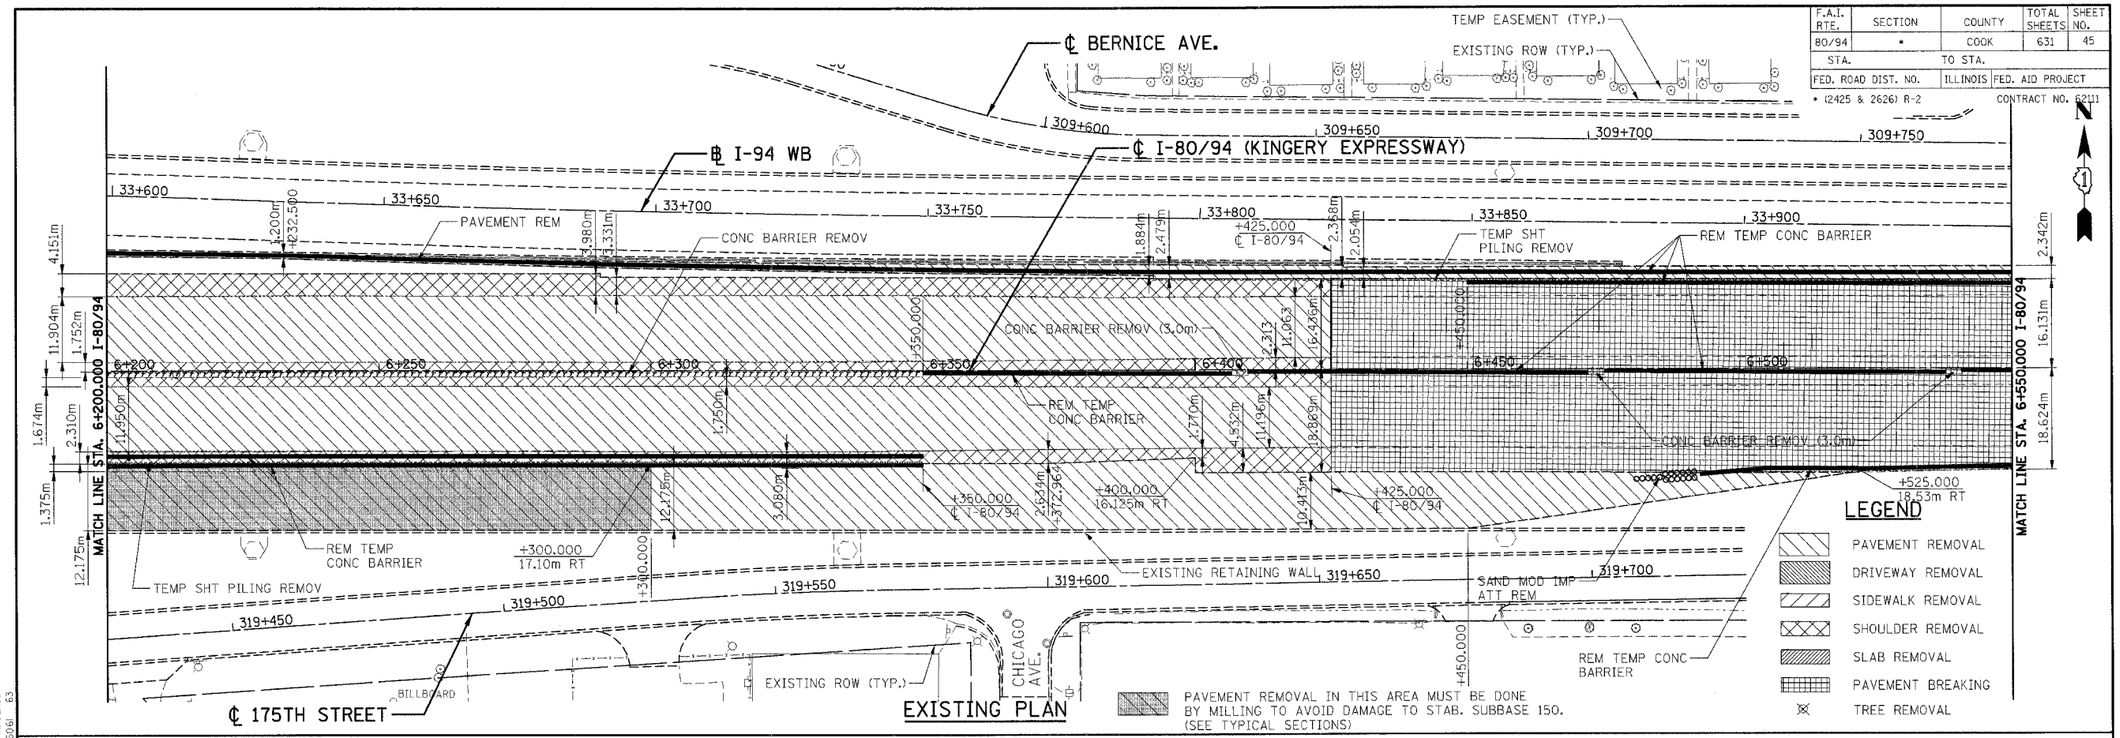

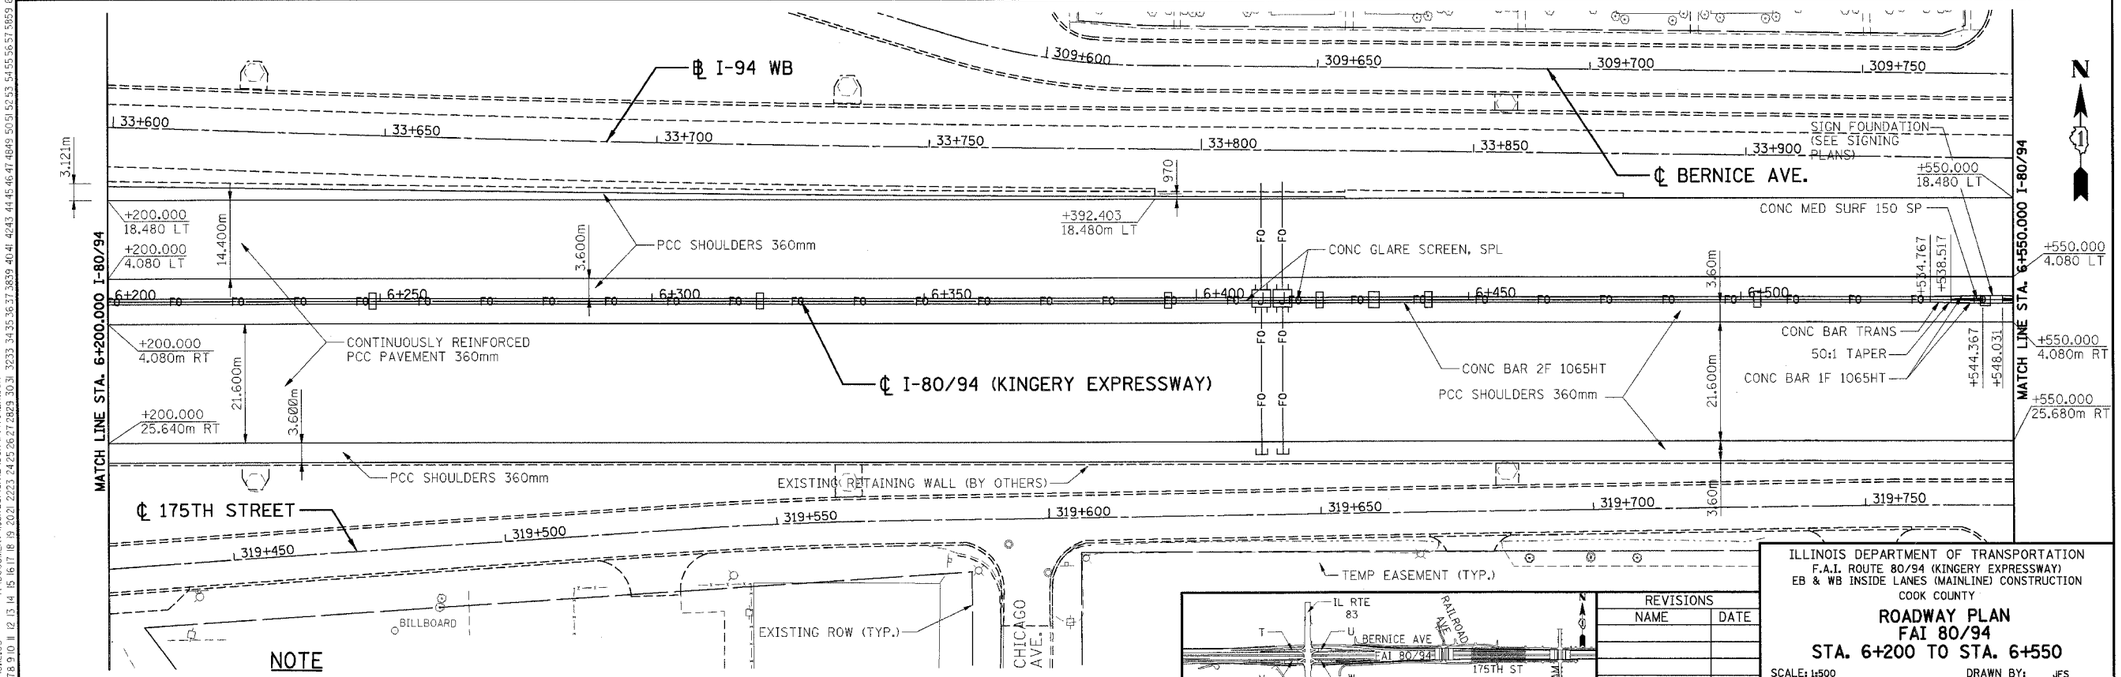

NOTE

SEE SHEET NO. 40 FOR LEGEND AND NOTE FOR ELECTRICAL ITEMS BY CONTRACT NO. 62664

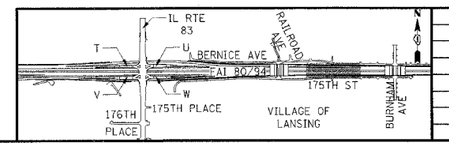

REVISIONS	
NAME	DATE

ILLINOIS DEPARTMENT OF TRANSPORTATION
F.A.I. ROUTE 80/94 (KINGERY EXPRESSWAY)
EB & WB INSIDE LANES (MAINLINE) CONSTRUCTION
COOK COUNTY

ROADWAY PLAN
FAI 80/94
STA. 6+200 TO STA. 6+550

SCALE: 1:500 DRAWN BY: JFS
DATE: 9/13/05 CHECKED BY: GJF

TENG & ASSOCIATES, INC.
ENGINEERS/ARCHITECTS/PLANNERS
CHICAGO, ILLINOIS

..\VR170022A.DGN, ..\VR170022A.DGN, ..\VR170022A.DGN, ..\VR170022A.DGN, ..\VR170032A.DGN, ..\VR99900S2A.DGN, ..\PR170052A.DGN, ..\VR170022A.DGN, ..\PR170062A.DGN, ..\P99900I2A.DGN, ..\VR170022A.DGN, ..\VR170022A.DGN, ..\VR170022A.DGN, ..\VR170022A.DGN, ..\VR170022A.DGN, ..\VR170032A.DGN, ..\VR99900S2A.DGN, ..\PR170052A.DGN, ..\VR170022A.DGN, ..\PR170062A.DGN, ..\P99900I2A.DGN, ..\VR170022A.DGN
9-13-2005, 18:12:05 T:\DOCUMENT\1937501\CIVIL\DGN\PFT1012A.DGN HANSENDD
1 2 3 4 5 6 7 8 9 10 11 12 13 14 15 16 17 18 19 20 21 22 23 24 25 26 27 28 29 30 31 32 33 34 35 36 37 38 39 40 41 42 43 44 45 46 47 48 49 50 51 52 53 54 55 56 57 58 59 60 61 63