F.A.I. RTE.	SECTION	COUNTY	TOTAL SHEETS	SHEET NO.
80/94	*	COOK	631	46
STA.		TO STA.		
FED. ROAD DIST. NO.		ILLINOIS	FED. AID PROJECT	
* (2425 & 2626) R-2			CONTRACT NO. 62111	

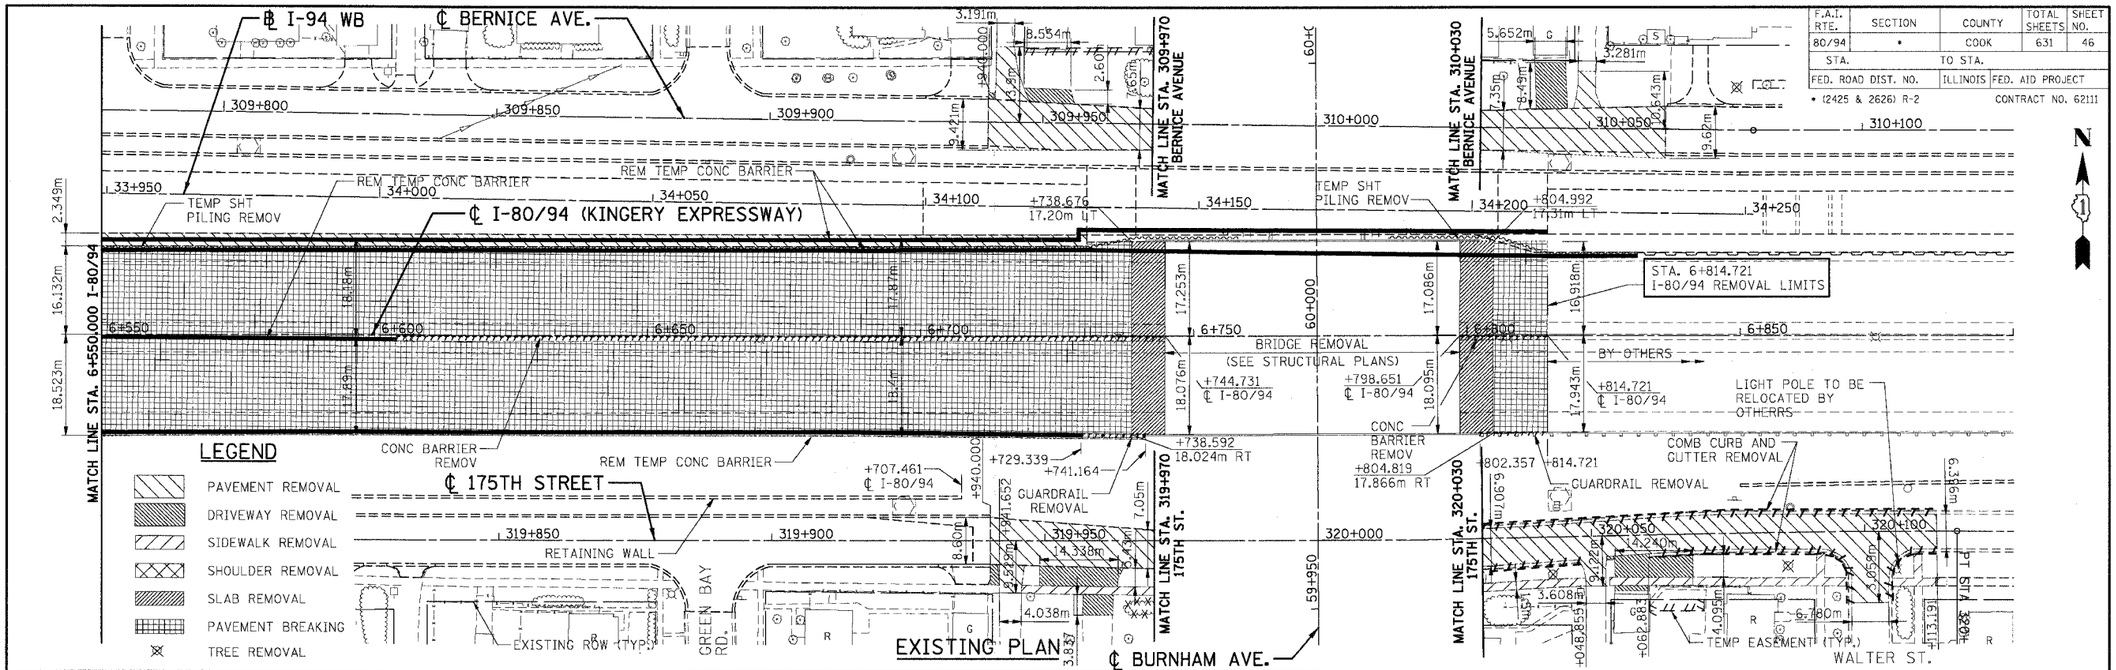

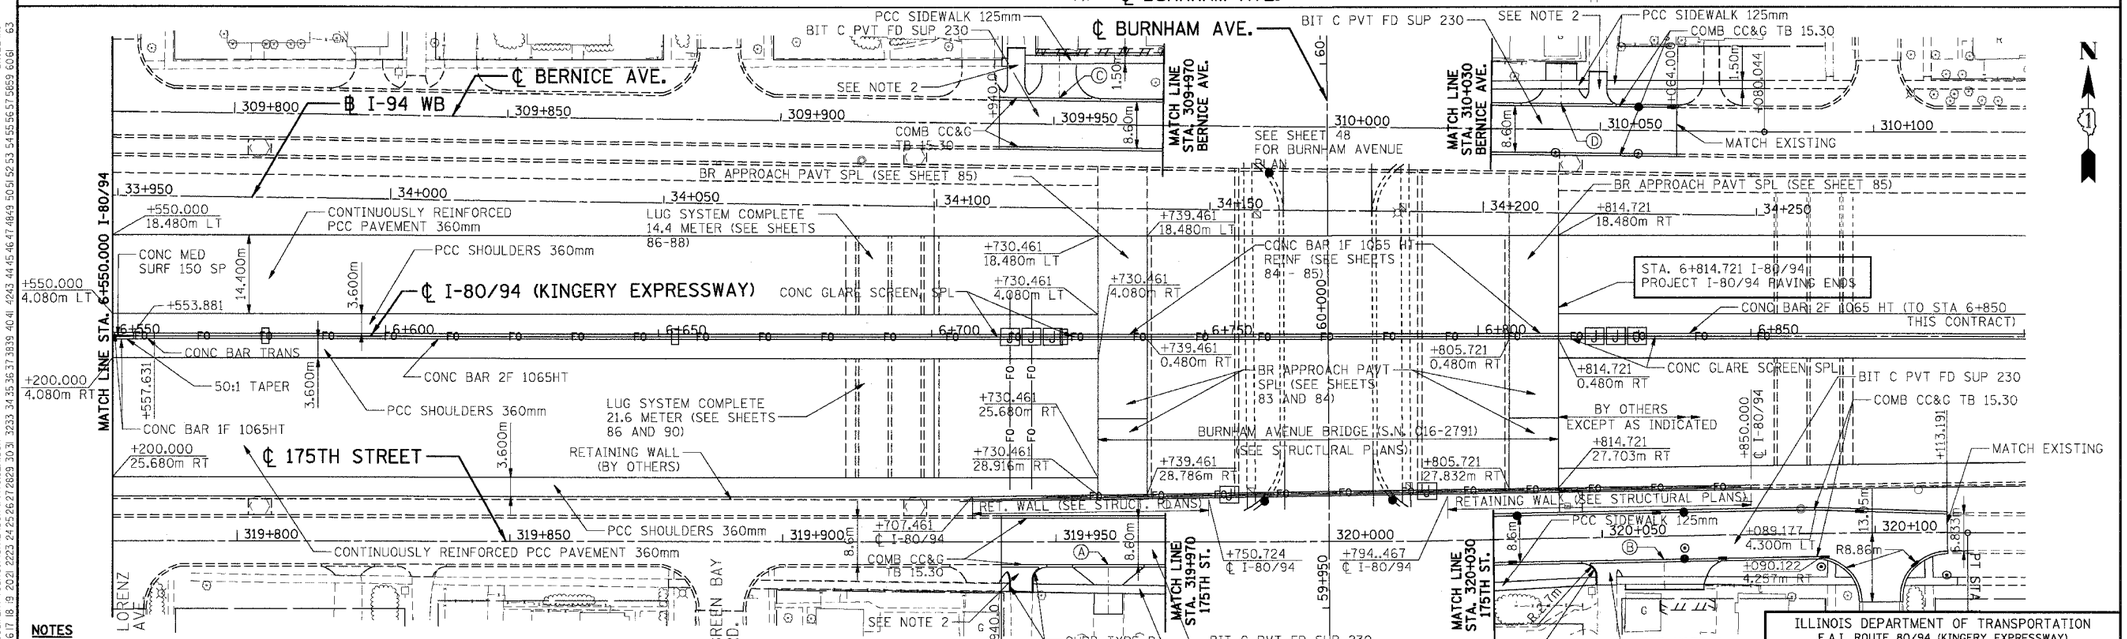

NOTES

1. SEE SHEET NO. 40 FOR LEGEND AND NOTE FOR ELECTRICAL ITEMS BY CONTRACT NO. 62664
2. SEE SHEET 76 FOR ALLEY DETAILS.
3. SEE SHEET 75 FOR INTERSECTION DETAILS, BURNHAM AVENUE.
4. SEE SHEET >DISTRICT 1 DETAIL BD-01 FOR PAVEMENT MATERIALS AND THICKNESSES FOR BITUMINOUS DRIVEWAYS.

DRIVEWAY SCHEDULE

ITEM	STATION	OFFSET	TYPE	MATERIAL	BACK WIDTH (m)	RADIUS (m)
A	319+959.559	RT	RE	BIT	5.260	
B	320+061.211	RT	RE	PCC	14.337	4.5/4.5
C	309+950.877	LT	RE	BIT	6.268	4.5/4.5
D	310+042.748	LT	RE	BIT	5.653	4.5/4.5

RE = RESIDENTIAL ENTRANCE

PROPOSED PLAN

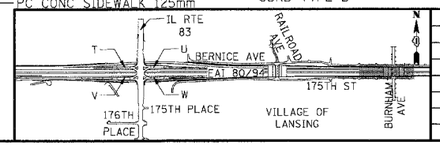

REVISIONS	
NAME	DATE

ILLINOIS DEPARTMENT OF TRANSPORTATION
F.A.I. ROUTE 80/94 (KINGERY EXPRESSWAY)
EB & WB INSIDE LANES (MAINLINE) CONSTRUCTION
COOK COUNTY

ROADWAY PLAN
FAI 80/94
STA. 6+550 TO STA. 6+814.721

SCALE: 1:500
DATE: 8/22/05
DRAWN BY: JFS
CHECKED BY: GJF

TENG
TENG & ASSOCIATES, INC.
ENGINEERS/ARCHITECTS/PLANNERS
CHICAGO, ILLINOIS

...\VR17002A.DGN, ...\VR17002A.DGN, ...\VR17002A.DGN, ...\VR17002A.DGN, ...\VR17003A.DGN, ...\PR17037A.DGN, ...\PR17002A.DGN, ...\VR17002A.DGN, ...\PR99002A.DGN, ...\AB99002A.DGN, ...
8-18-2005, 0h08:00 T:\DOCUMENT\93750\CIVIL\DGN\PR17002A.DGN BAJ/EKJ
1 2 