F.A.I. RTE.	SECTION	COUNTY	TOTAL SHEETS	SHEET NO.
80/94	*	COOK	631	47
STA.		TO STA.		
FED. ROAD DIST. NO.		ILLINOIS	FED. AID PROJECT	

* (2425 & 2626) R-2

CONTRACT NO. 62111

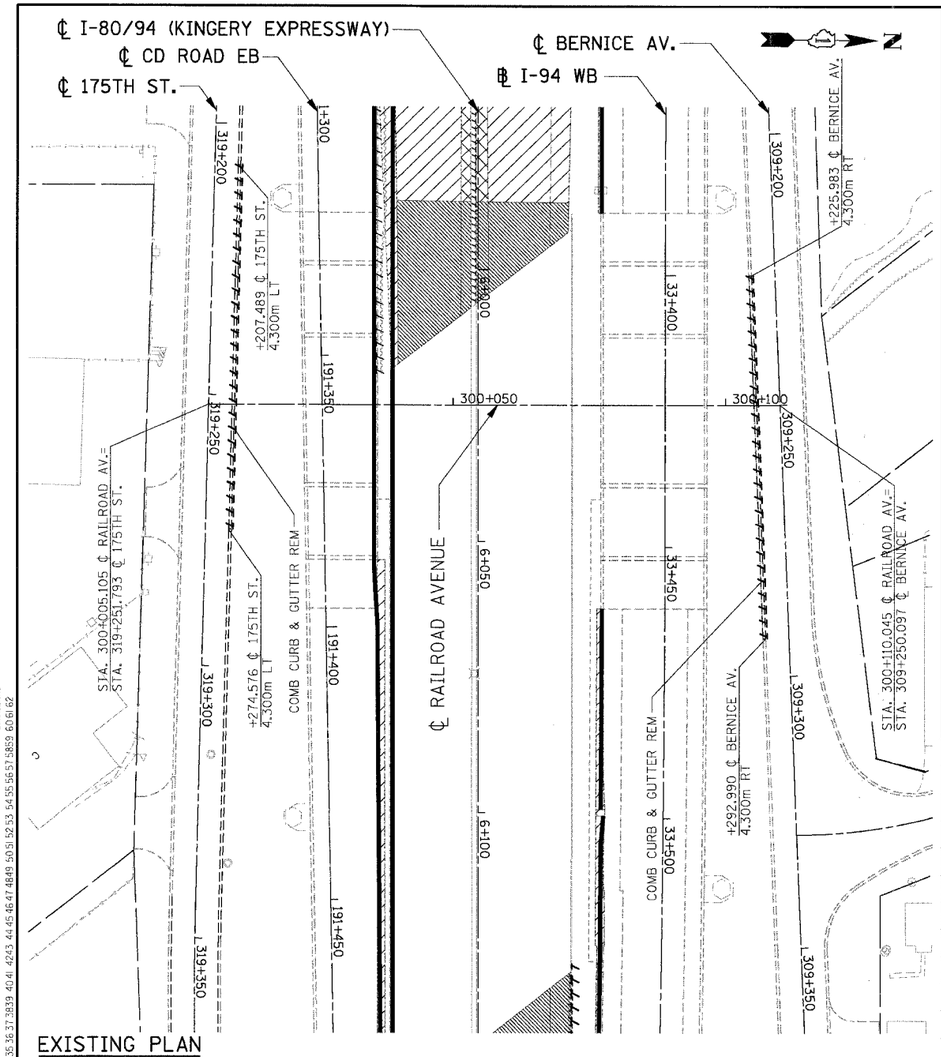

EXISTING PLAN

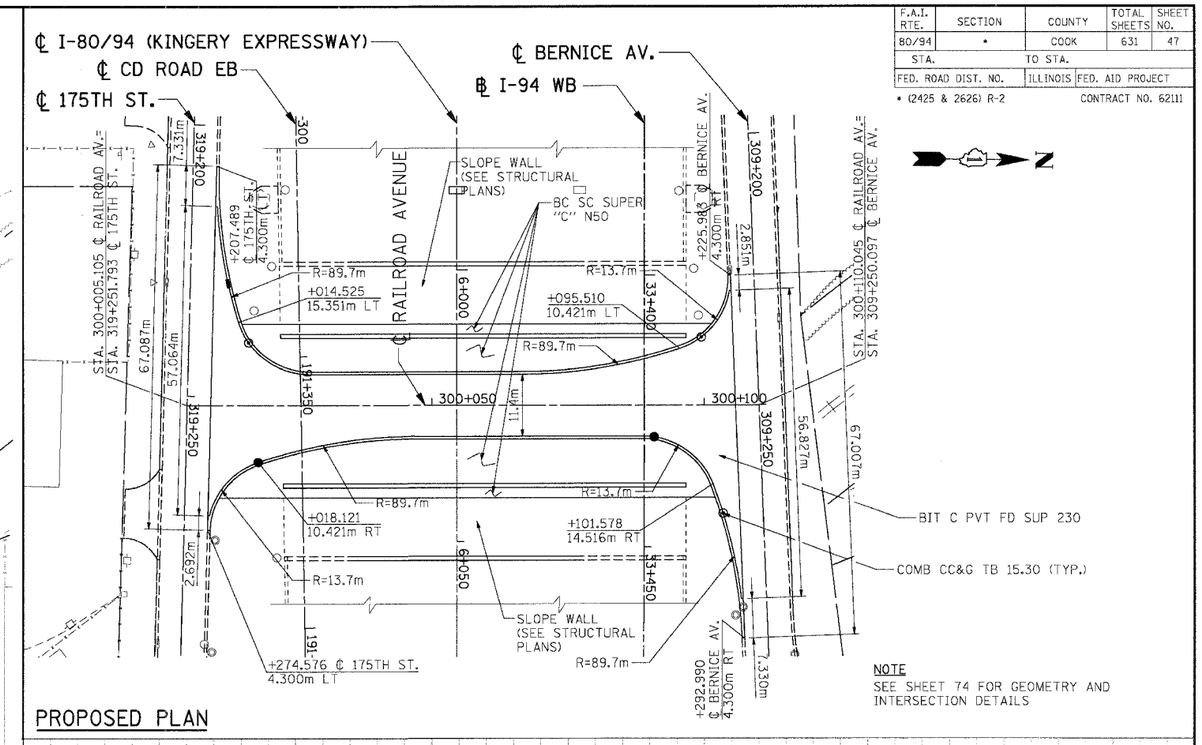

PROPOSED PLAN

NOTE
SEE SHEET 74 FOR GEOMETRY AND INTERSECTION DETAILS

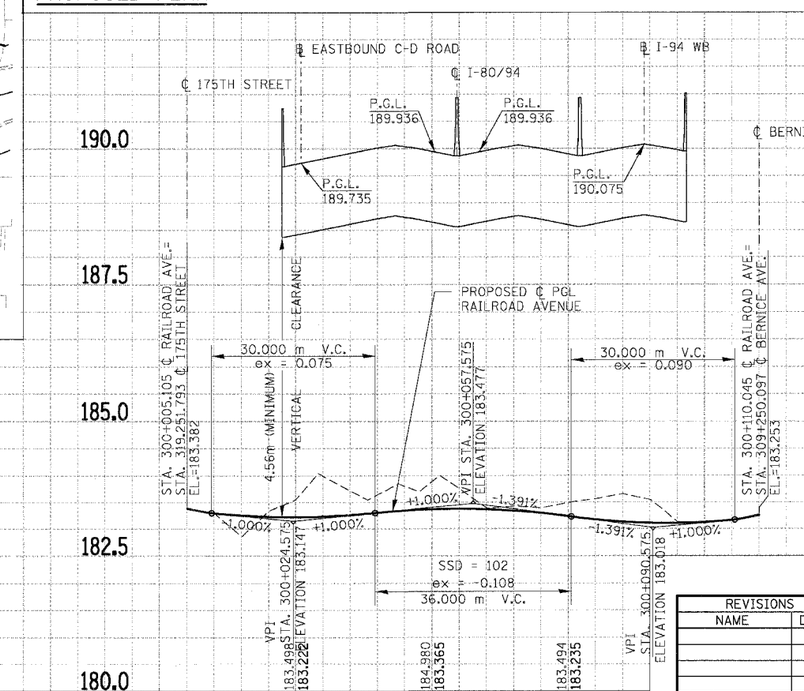

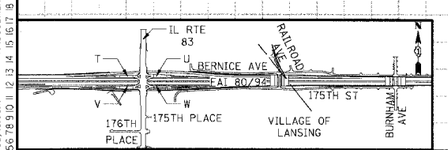

PRELIMINARY	BY	DATE
SURVEY SURVEYED		
PLOTTED		
NOTE BOOK TEMPLATE		
AREAS		
NO. AREAS CHECKED		

ORIGINAL	BY	DATE
SURVEY SURVEYED		
PLOTTED		
NOTE BOOK TEMPLATE		
AREAS		
NO. AREAS CHECKED		

..\VR170012A.DGN, ..\VR170022A.DGN, ..\VR170032A.DGN, ..\VR170022A.DGN, ..\VR170022A.DGN, ..\VR170012A.DGN, ..\VR170012A.DGN, ..\VR170012A.DGN, ..\VB990012A.DGN
BAJZEKKJ
T:\DOCUMENT\93175C\CIVIL\DGN\PF172012A.DGN
8-18-2005, 12:08:17
1 2 

REVISIONS	
NAME	DATE

ILLINOIS DEPARTMENT OF TRANSPORTATION
F.A.I. ROUTE 80/94 (KINGERY EXPRESSWAY)
EB & WB INSIDE LANES (MAINLINE) CONSTRUCTION
COOK COUNTY

ROADWAY PLAN AND PROFILE
RAILROAD AVENUE

HORIZ SCALE: 1:500
VERT SCALE: 1:50
DATE: 8/22/05

DRAWN BY: JFS
CHECKED BY: GJF

TENG
TENG & ASSOCIATES, INC.
ENGINEERS/ARCHITECTS/PLANNERS
CHICAGO, ILLINOIS