F.A.I. RTE.	SECTION	COUNTY	TOTAL SHEETS	SHEET NO.
80/94	*	COOK	631	66
STA.		TO STA.		
FED. ROAD DIST. NO.		ILLINOIS	FED. AID PROJECT	
* (2425 & 2626) R-2			CONTRACT NO. 62111	

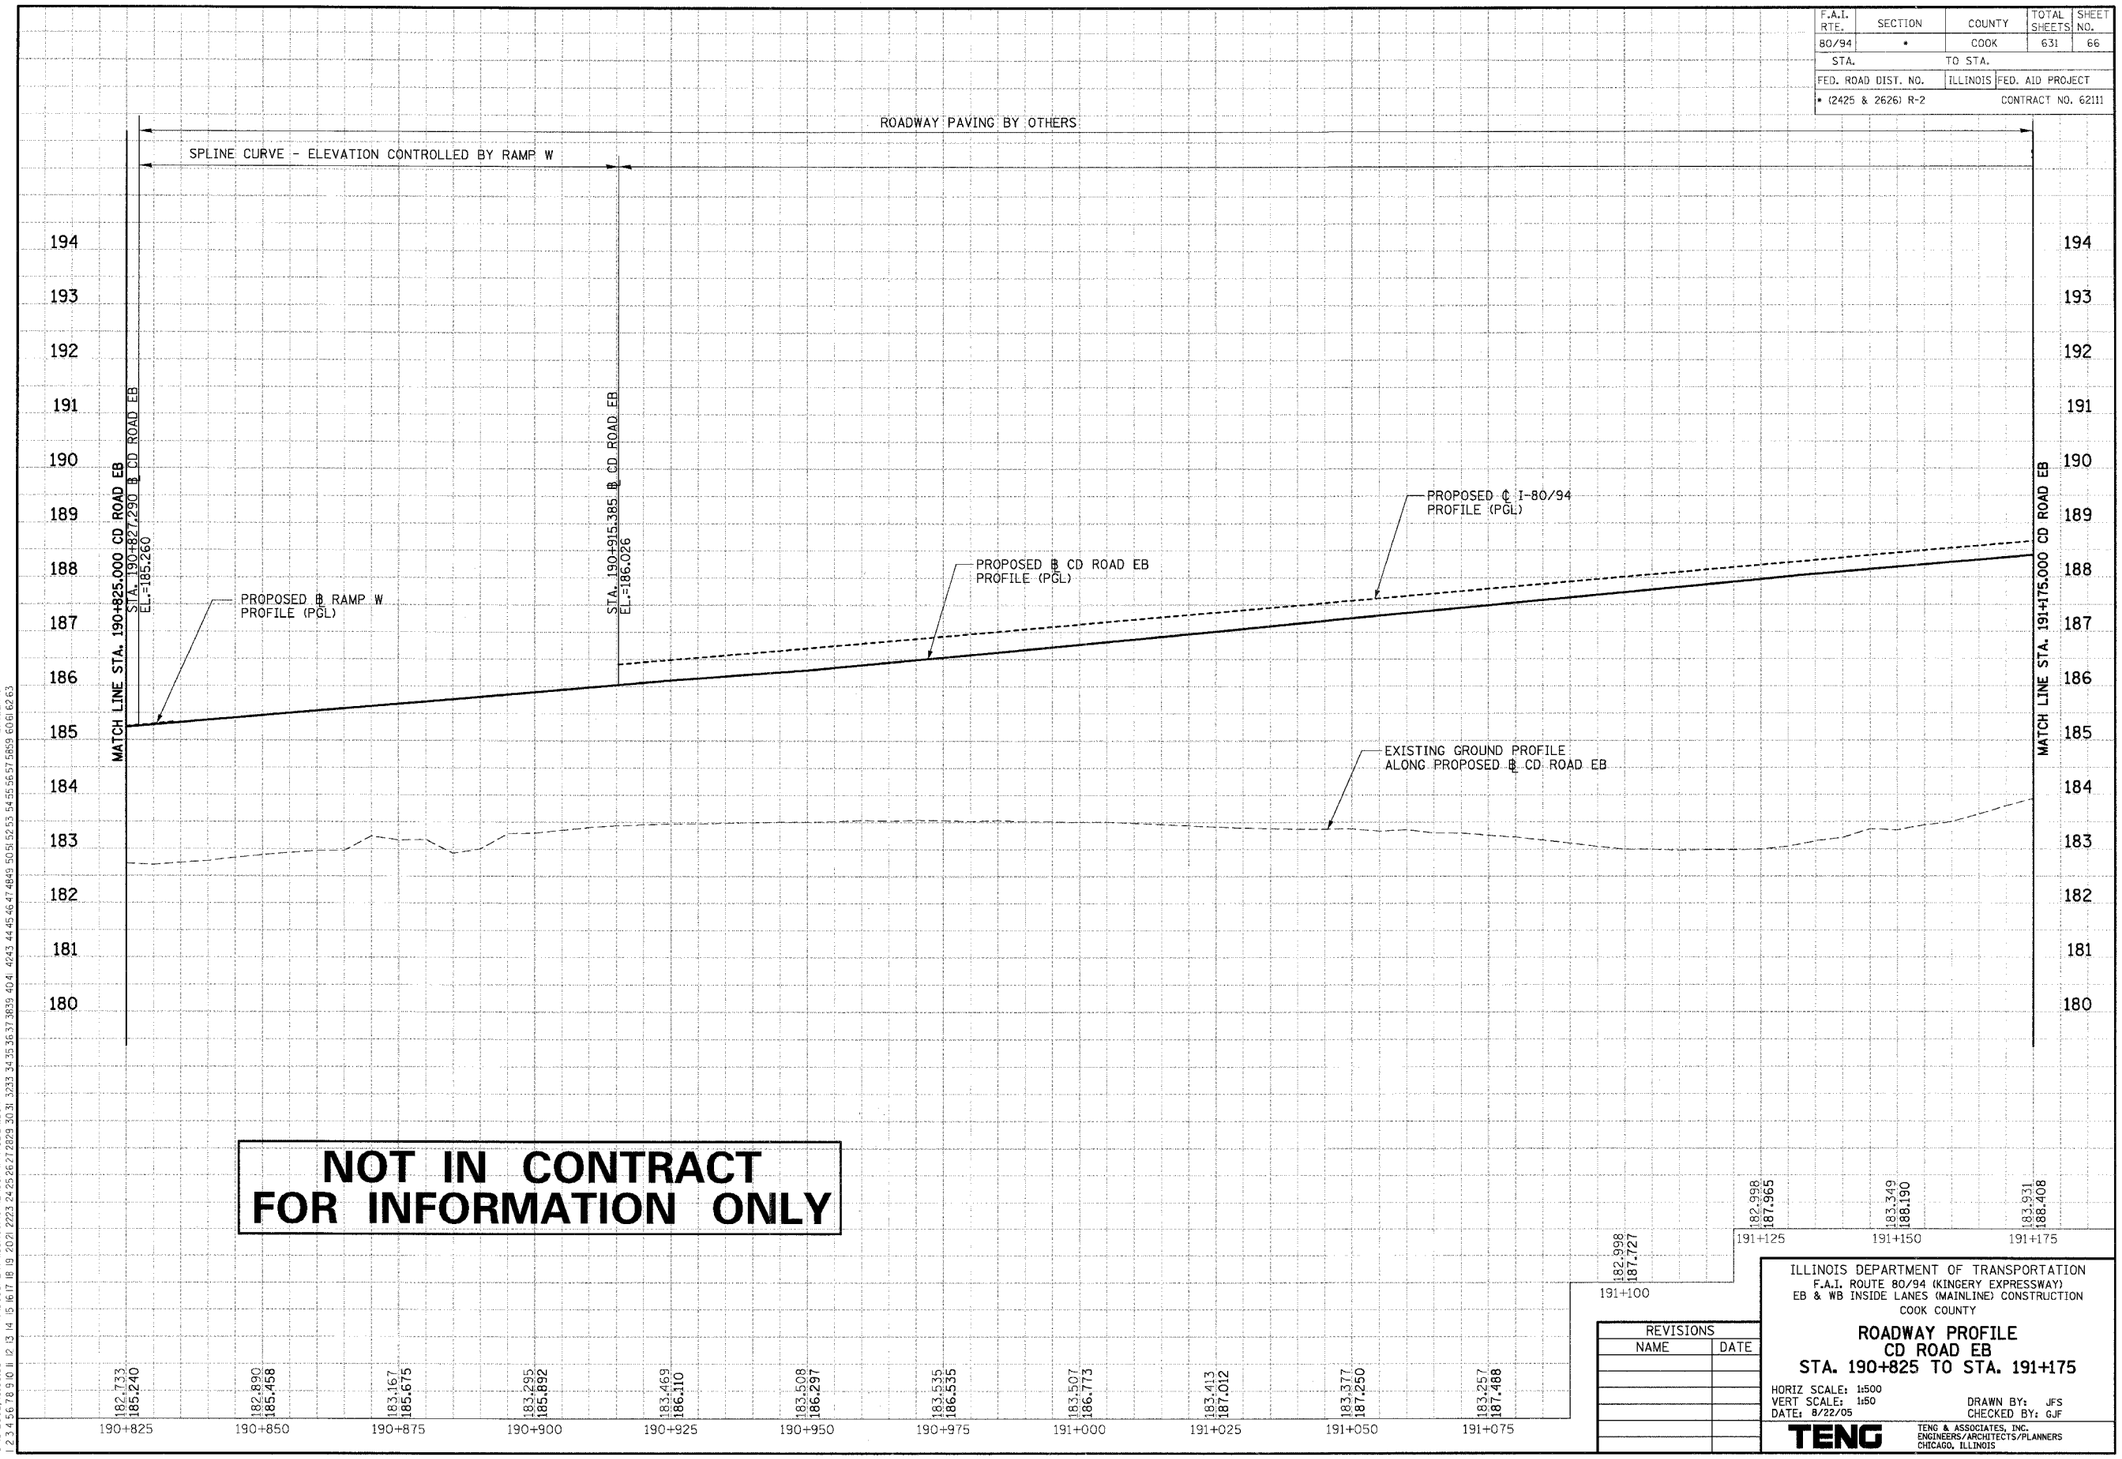

NOT IN CONTRACT FOR INFORMATION ONLY

REVISIONS	
NAME	DATE

ILLINOIS DEPARTMENT OF TRANSPORTATION
F.A.I. ROUTE 80/94 (KINGERY EXPRESSWAY)
EB & WB INSIDE LANES (MAINLINE) CONSTRUCTION
COOK COUNTY

ROADWAY PROFILE
CD ROAD EB
STA. 190+825 TO STA. 191+175

HORIZ SCALE: 1:500
VERT SCALE: 1:50
DATE: 8/22/05

DRAWN BY: JFS
CHECKED BY: GJF

TENG
TENG & ASSOCIATES, INC.
ENGINEERS/ARCHITECTS/PLANNERS
CHICAGO, ILLINOIS

PRELIMINARY SURVEY | SURVEYED | PLOTTED | NOTE BOOK | TEMPLATE | AREAS | AREAS CHECKED | NO. | BY | DATE

ORIGINAL SURVEY | SURVEYED | PLOTTED | NOTE BOOK | TEMPLATE | AREAS | AREAS CHECKED | NO. | BY | DATE

..\FRI3001A.DGN, ..\FRI3001A.DGN, ..\FRI3001A.DGN, ..\FRI3001A.DGN, ..\A899001A.DGN
8-18-2005, 10:08:33 T:\DOCUMENT\193175\CIVIL\DGN\PFT7621A.DGN
1 2 
BAJ7EKKJ