F.A.I. RTE.	SECTION	COUNTY	TOTAL SHEETS	SHEET NO.
80/94	*	COOK	631	78
STA.		TO STA.		
FED. ROAD DIST. NO.		ILLINOIS	FED. AID PROJECT	

* (2425 & 2626) R-2 CONTRACT NO. 62111

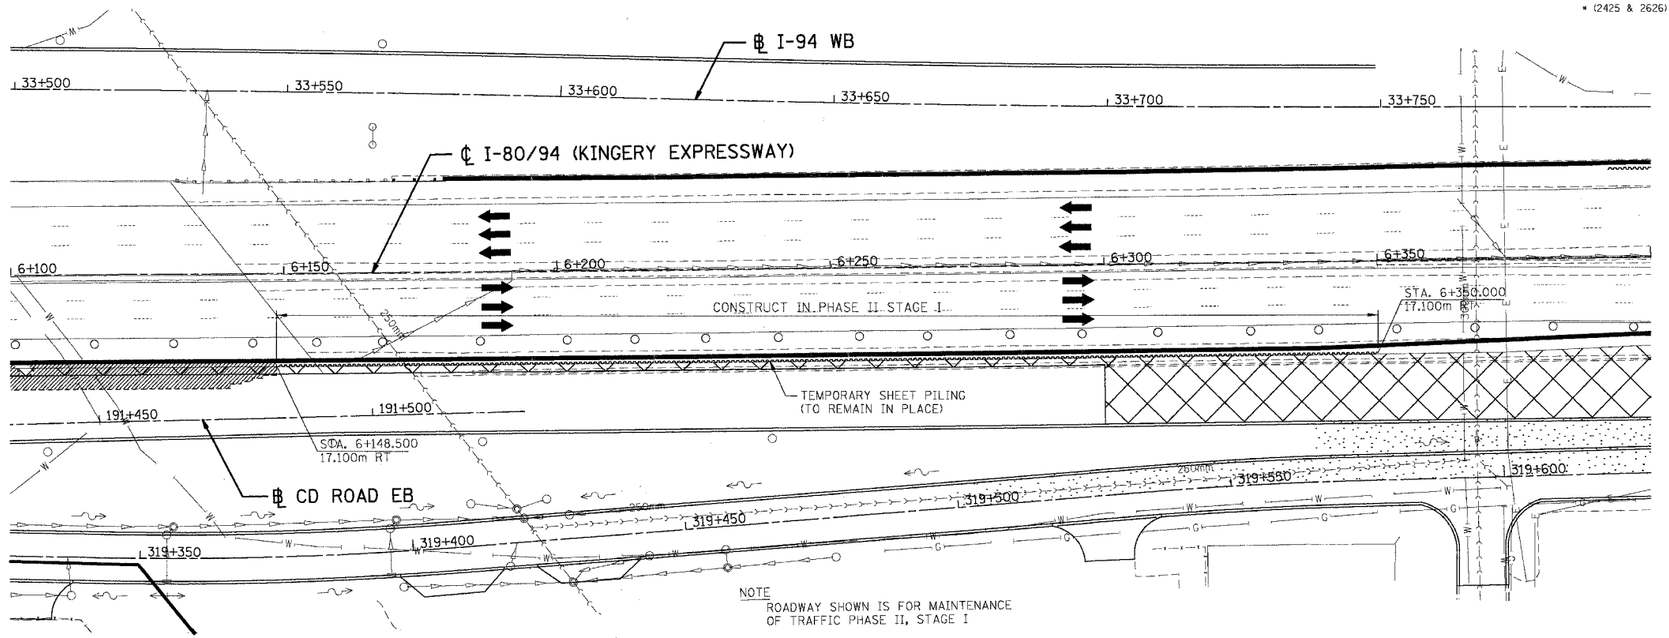

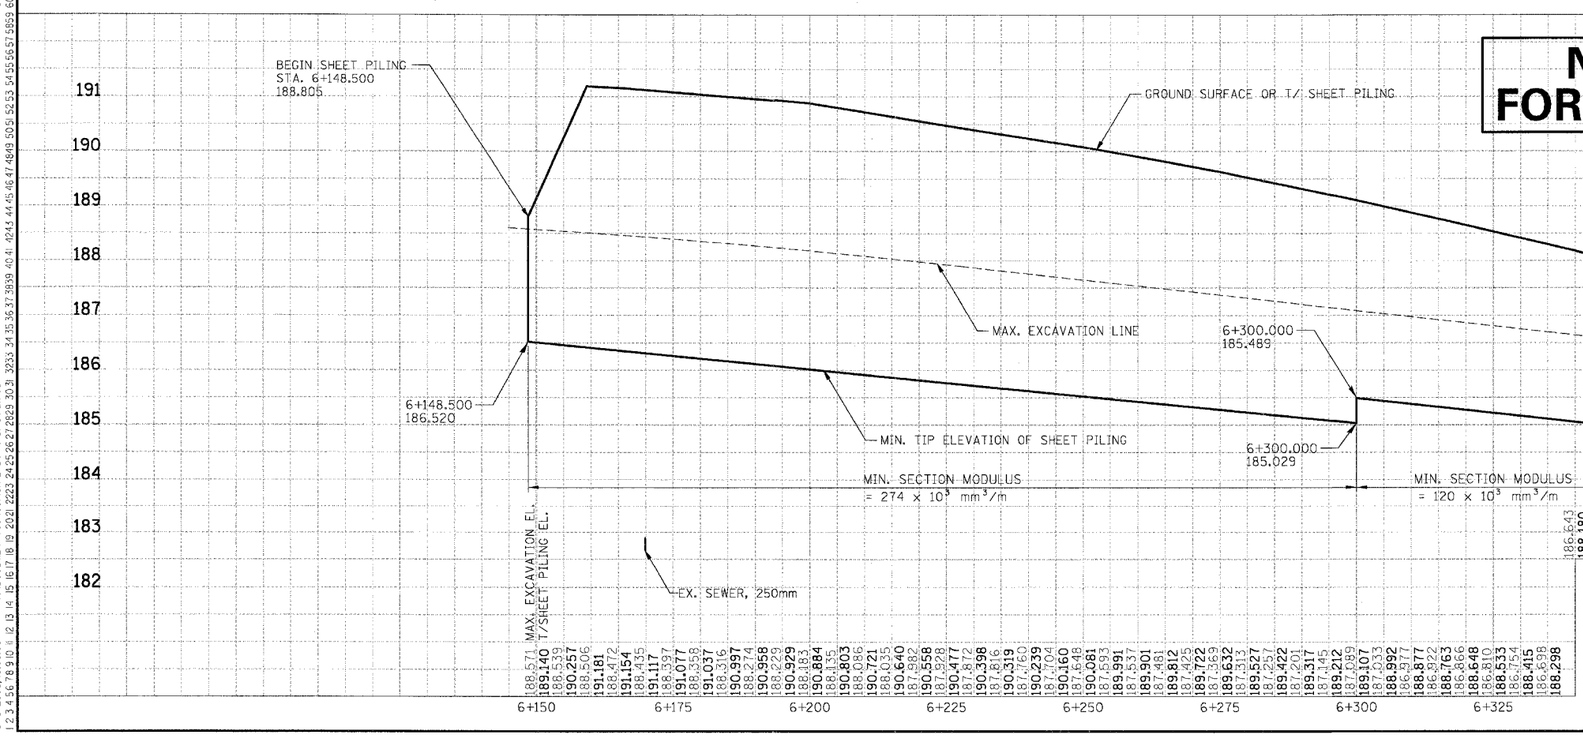

REVISIONS	
NAME	DATE

ILLINOIS DEPARTMENT OF TRANSPORTATION
F.A.I. ROUTE 80/94 (KINGERY EXPRESSWAY)
EB & WB INSIDE LANES (MAINLINE) CONSTRUCTION
COOK COUNTY

ROADWAY DETAILS
I-80/94 EB SHEET PILING
STA. 6+148 TO STA. 6+350

HORIZ SCALE: 500
VERT SCALE: 50
DATE: 8/22/05

DRAWN BY: RJS
CHECKED BY: DH

TENG

TENG & ASSOCIATES, INC.
ENGINEERS/ARCHITECTS/PLANNERS
CHICAGO, ILLINOIS

PRELIMINARY / ORIGINAL
SURVEY SURVEYED / PLOTTED
NOTE BOOK/TEMPLATE
AREAS / AREAS CHECKED
NO. BY DATE

..\PR30062A.DGN ..\DR30022A.DGN ..\DR30022A.DGN ..\VB99002A.DGN ..\WT06302A.DGN ..\VIR30022A.DGN ..\PD75042A.DGN
BAJZEKKJ
8-8-2005, 10:09:09 T:\DOCUMENT\93750\CIVIL\DGN\PD75042A.DGN