F.A.I. RTE.	SECTION	COUNTY	TOTAL SHEETS	SHEET NO.
80/94	*	COOK	631	139
STA.		TO STA.		
FED. ROAD DIST. NO.		ILLINOIS	FED. AID PROJECT	
* (2425 & 2626) R-2			CONTRACT NO. 62111	

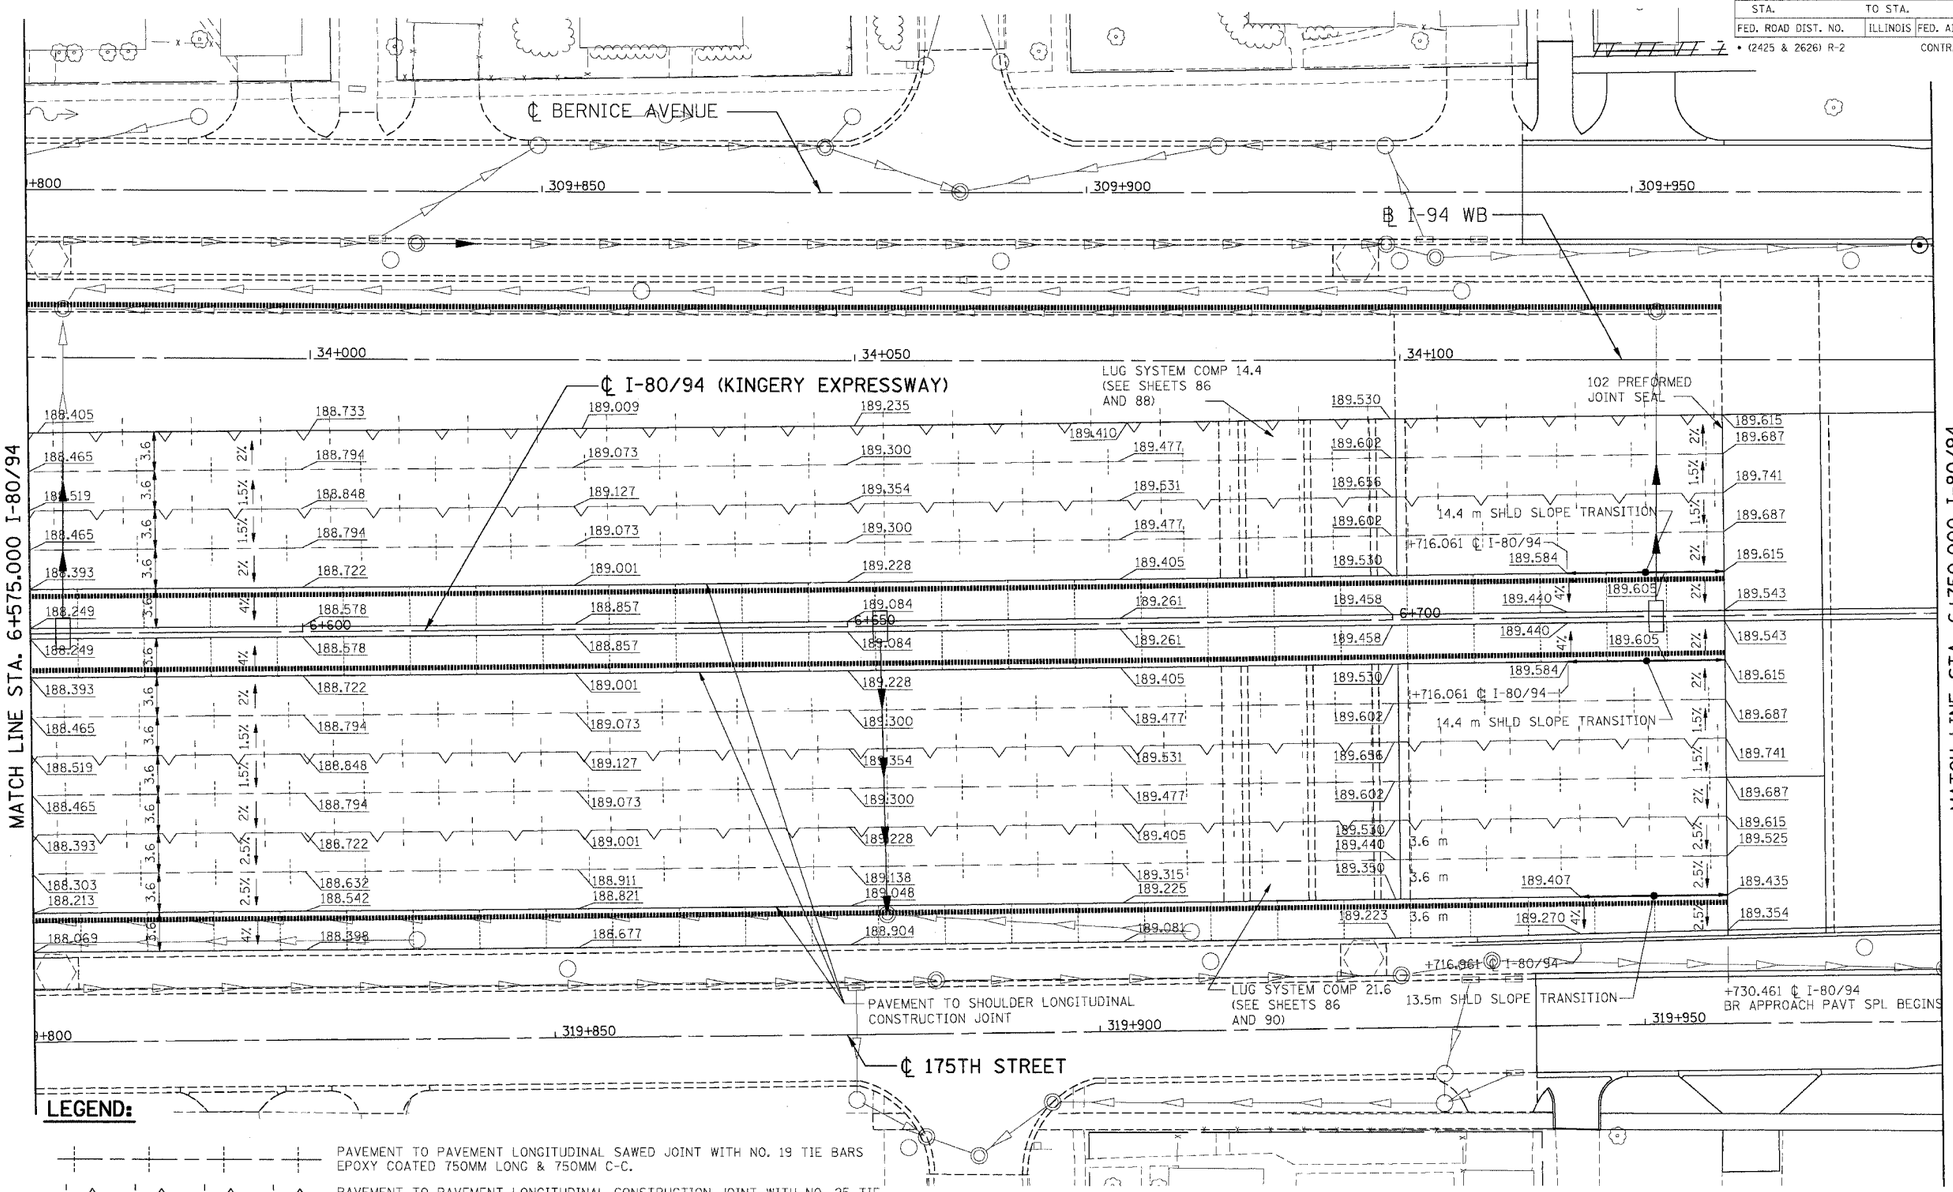

LEGEND:

- PAVEMENT TO PAVEMENT LONGITUDINAL SAWED JOINT WITH NO. 19 TIE BARS EPOXY COATED 750MM LONG & 750MM C-C.
- PAVEMENT TO PAVEMENT LONGITUDINAL CONSTRUCTION JOINT WITH NO. 25 TIE BARS EPOXY COATED 600MM LONG & 600MM C-C (NO KEYWAY).
- PAVEMENT TO EXISTING PAVEMENT LONGITUDINAL CONSTRUCTION JOINT WITH NO. 25 TIE BARS EPOXY COATED 600MM LONG & 600MM C-C (NO KEYWAY). TIE BARS TO BE FURNISHED AND INSTALLED IN THIS CONTRACT.
- SAWED TRANSVERSE CONTRACTION JOINT (WITHOUT TIE BARS)
- SHOULDER RUMBLE STRIP

NOTE:
1. SEE SHEET 96 FOR DETAILS OF PAVEMENT TO SHOULDER LONGITUDINAL CONSTRUCTION JOINTS.
2. SEE TYPICAL SECTIONS FOR NOTE REGARDING TIEBARS.
3. SEE HIGHWAY STANDARD 420001 FOR DETAILS NOT SHOWN.
4. ELEVATIONS PLACED EVERY 25M UNLESS NOTED OTHERWISE.

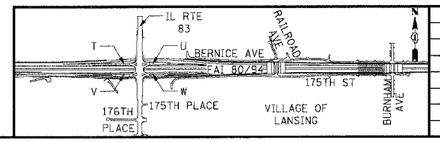

REVISIONS	
NAME	DATE

ILLINOIS DEPARTMENT OF TRANSPORTATION
F.A.I. ROUTE 80/94 (KINGERY EXPRESSWAY)
EB & WB INSIDE LANES (MAINLINE) CONSTRUCTION
COOK COUNTY

PAVEMENT ELEVATION AND JOINTING
FAI 80/94
STA. 6+575 TO STA. 6+750

SCALE: 1:250
DATE: 8/22/05
DRAWN BY: JFS
CHECKED BY: GJF

TENG & ASSOCIATES, INC.
ENGINEERS/ARCHITECTS/PLANNERS
CHICAGO, ILLINOIS

..\A83900I2A.DGN, ..\VR17002A.DGN, ..\PR17002A.DGN, ..\VR17002I2A.DGN, ..\VR17002I3A.DGN, ..\GI7R002A.DGN, ..\VR17002I4.DGN, ..\VR17R002A.DGN, ..\VR17R002I2A.DGN, ..\VR17R002I3A.DGN, ..\VB99I002A.DGN, ..\VR17002I5.DGN
8-18-2005, IC=1:37 T:\DOCUMENT\193I50\CIVIL\DGN\IG17025ZA.DGN BAJZEKKJ