F.A.I. RTE.	SECTION	COUNTY	TOTAL SHEETS	SHEET NO.
80/94	*	COOK	631	190
STA.		TO STA.		
FED. ROAD DIST. NO.		ILLINOIS	FED. AID PROJECT	

* (2425 & 2626) R-2 CONTRACT NO. 62111

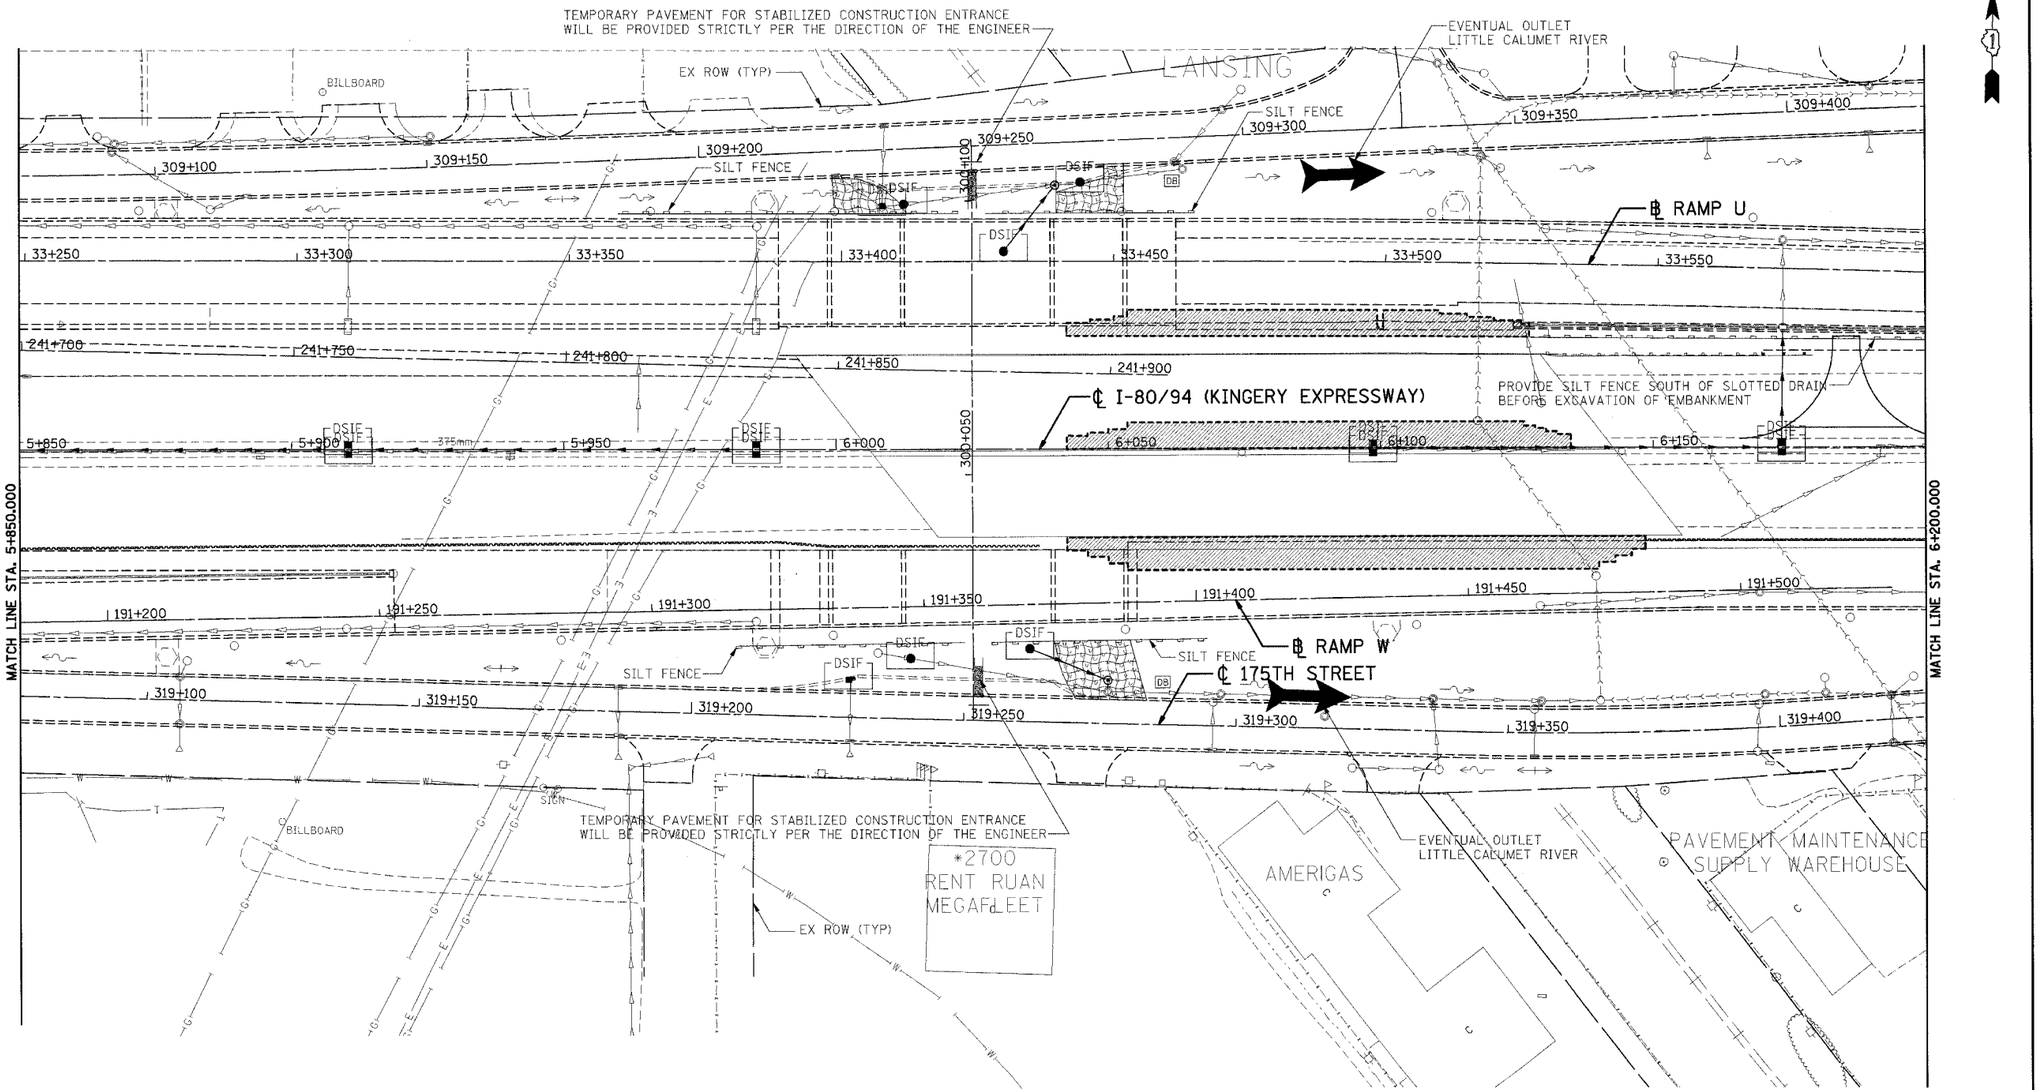

..\XR170032A.DGN ..\DR170032A.DGN ..\XR170012A.DGN ..\XR170012A.DGN ..\DR170022A.DGN ..\VR170062A.DGN ..\ER170052A.DGN ..\DR170012A.DGN ..\FB990012A.DGN ..\TR177002A.DGN ..\VR177002A.DGN ..\DR170012A.DGN ..\XR170012A.DGN ..\DR170022A.DGN ..\XR170062A.DGN ..\ER170562A.DGN ..\VR835042A.DGN ..\VB990032A.DGN
9-13-2005, 8:23:45 T:\DOCUMENT\193750\CIVIL\DGN\EC176252A.DGN HANSENDD
1 2 

LEGEND

WIRE FACED MSE WALL

SHEET PILING

STORMWATER DISCHARGE OUTLET

NOTE
1. FOR PERMANENT STRUCTURE AND PIPE INFORMATION, SEE SHEETS 210 TO 211
2. MOT SHOWN ON PLAN IS PHASE III, STAGE I

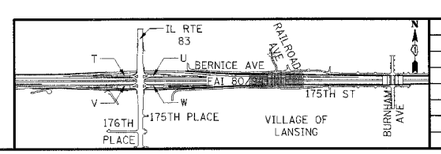

REVISIONS	
NAME	DATE

ILLINOIS DEPARTMENT OF TRANSPORTATION
F.A.I. ROUTE 80/94 (KINGERY EXPRESSWAY)
EB & WB INSIDE LANES (MAINLINE) CONSTRUCTION
COOK COUNTY

EROSION AND SEDIMENT CONTROL
FAI 80/94
STA. 5+850 TO STA. 6+200

SCALE: 1:500 DRAWN BY: SN
DATE: 9/13/05 CHECKED BY: MD

TENG & ASSOCIATES, INC.
ENGINEERS/ARCHITECTS/PLANNERS
CHICAGO, ILLINOIS