F.A.I. RTE.	SECTION	COUNTY	TOTAL SHEETS	SHEET NO.
80/94	*	COOK	631	191
STA.		TO STA.		
FED. ROAD DIST. NO.		ILLINOIS	FED. AID PROJECT	

* (2425 & 2626) R-2 CONTRACT NO. 62111

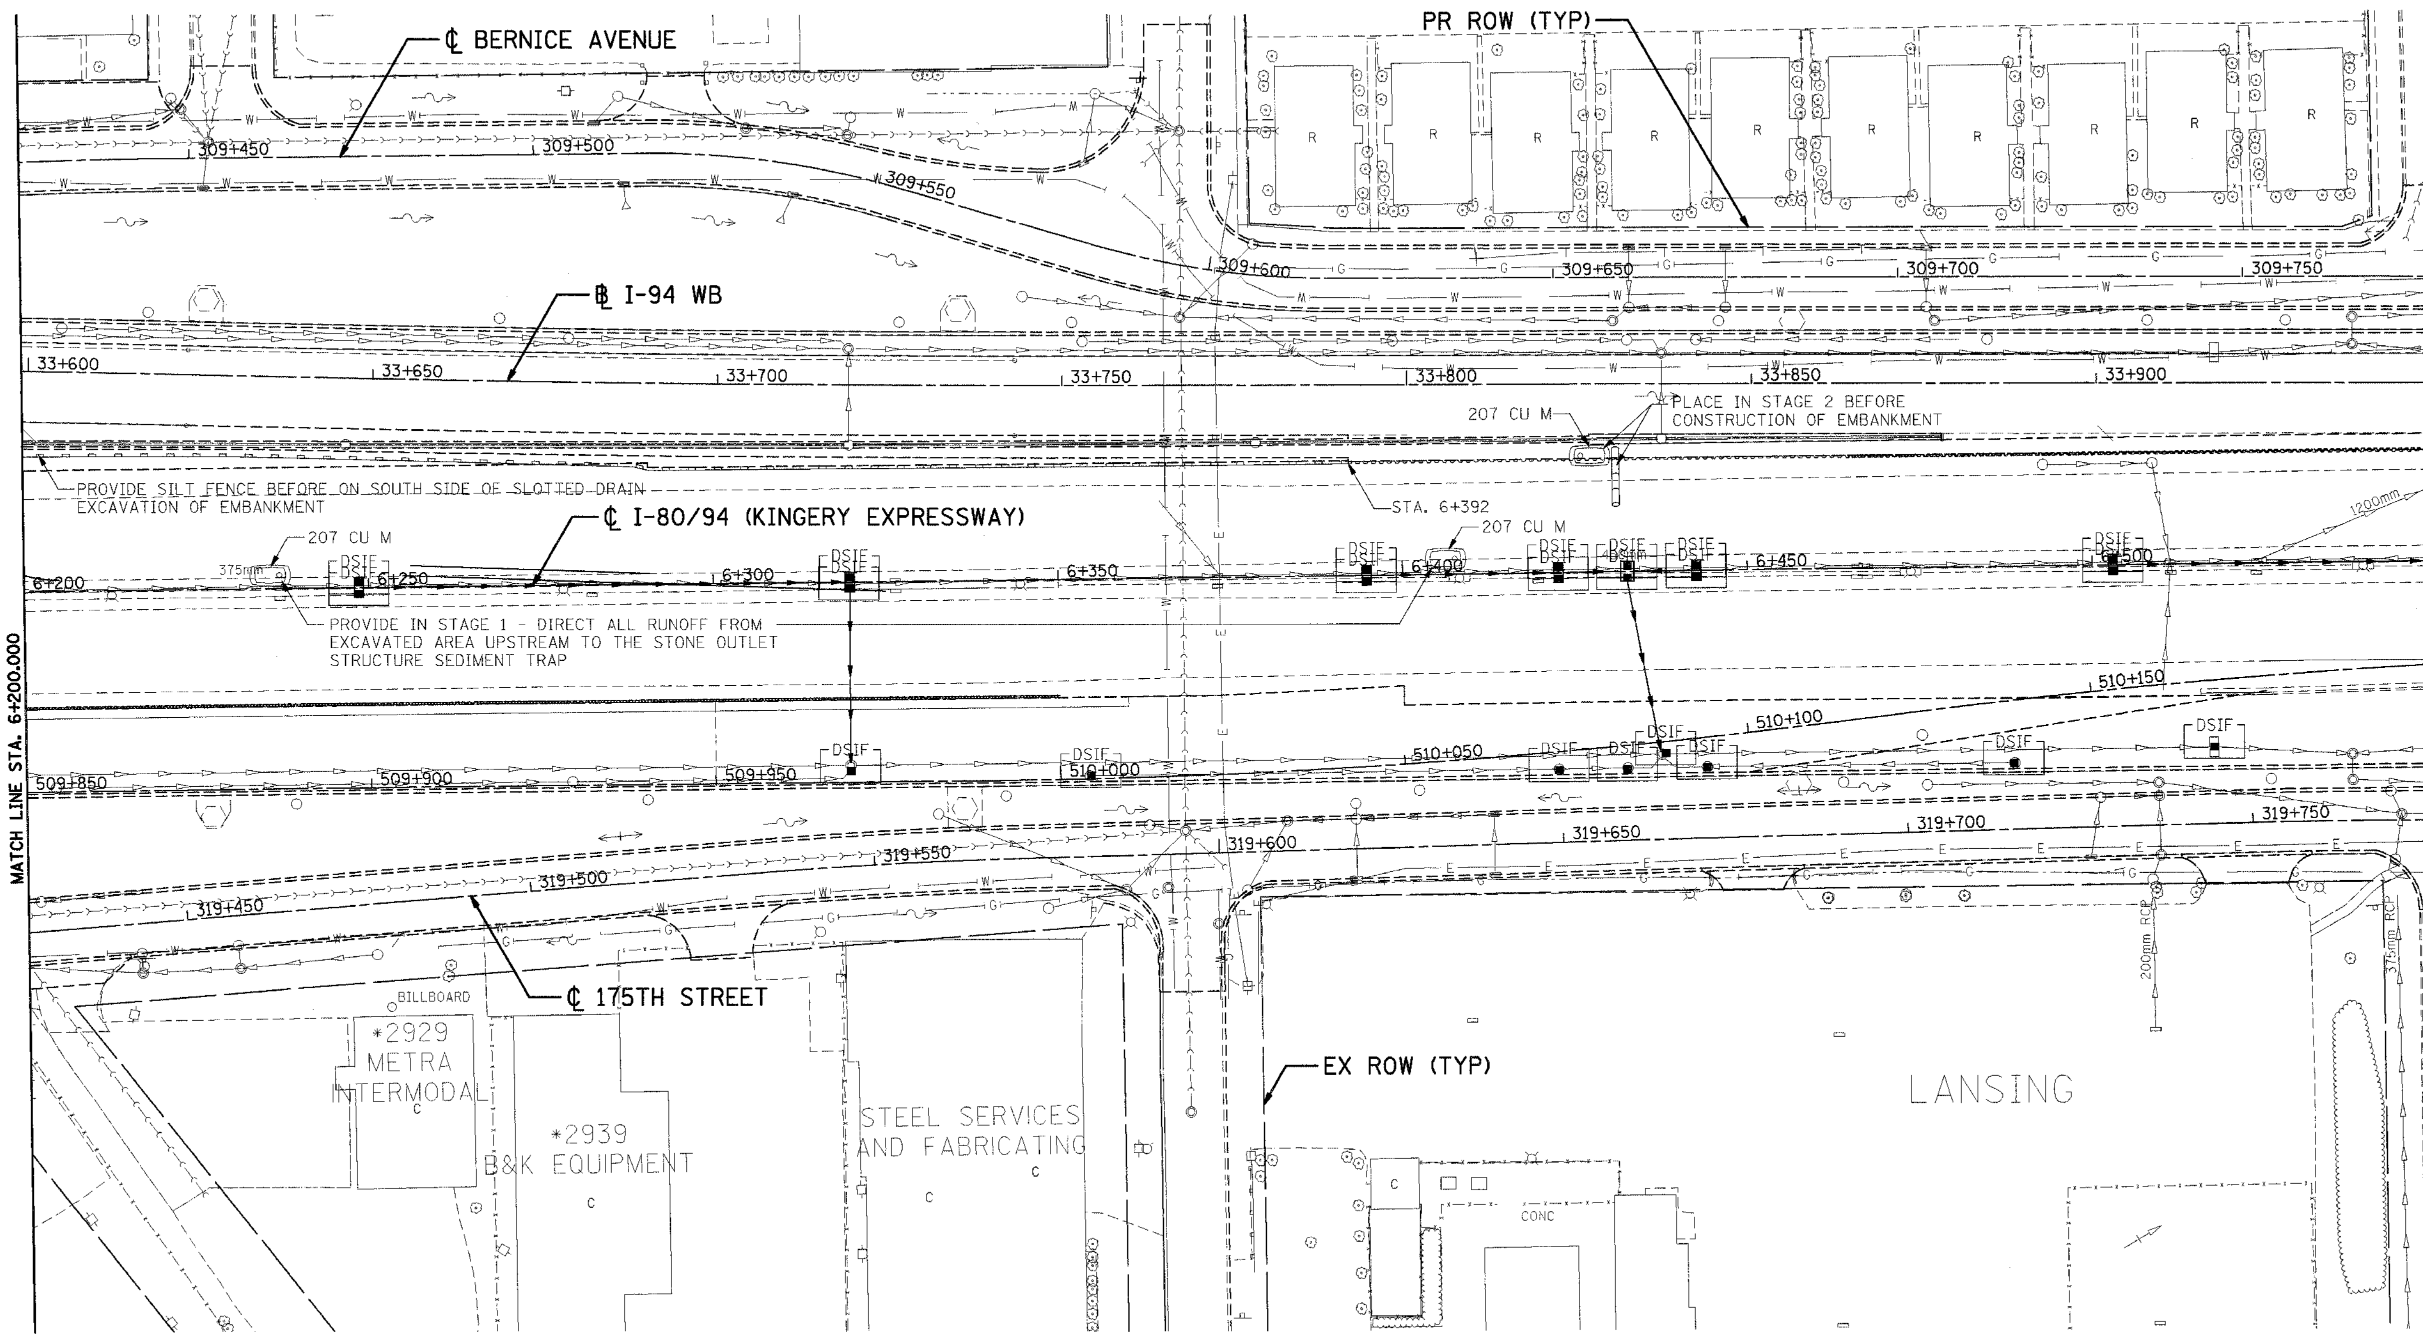

LEGEND

WIRE FACED MSE WALL

SHEET PILING

STORMWATER DISCHARGE OUTLET

NOTE
1. FOR PERMANENT STRUCTURE AND PIPE INFORMATION, SEE SHEETS 210 TO 211
2. MOT SHOWN ON PLAN IS PHASE III, STAGE I

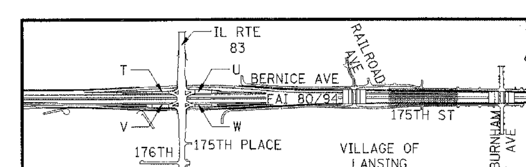

REVISIONS	
NAME	DATE

ILLINOIS DEPARTMENT OF TRANSPORTATION
F.A.I. ROUTE 80/94 (KINGERY EXPRESSWAY)
EB & WB INSIDE LANES (MAINLINE) CONSTRUCTION
COOK COUNTY

EROSION AND SEDIMENT CONTROL FAI 80/94 STA. 6+200 TO STA. 6+550

SCALE: 1:500 DRAWN BY: SN
DATE: 9/13/05 CHECKED BY: MD

TENG
TENG & ASSOCIATES, INC.
ENGINEERS/ARCHITECTS/PLANNERS
CHICAGO, ILLINOIS

..\HRI70022A.DGN, ..\DRI70032A.DGN, ..\DRI70062A.DGN, ..\DRI70062A.DGN, ..\DRI70012A.DGN, ..\RRI70012A.DGN, ..\XRI70012A.DGN, ..\ERI70052A.DGN, ..\TRI77012A.DGN, ..\ERI75062A.DGN, ..\HRI35042A.DGN, ..\PB99001 2A.DGN, ..\DRI70022A.DGN, ..\AB99001 2A.DGN, ..\ERI75062A.DGN
9-13-2005, 18:24:01 T:\DOCUMENT\93I750I\CIVIL\DGN\ECI76262A.DGN HANSENDD