F.A.I. RTE.	SECTION	COUNTY	TOTAL SHEETS	SHEET NO.
80/94	*	COOK	631	202
STA.		TO STA.		
FED. ROAD DIST. NO.		ILLINOIS	FED. AID PROJECT	

* (2425 & 2626) R-2 CONTRACT NO. 62111

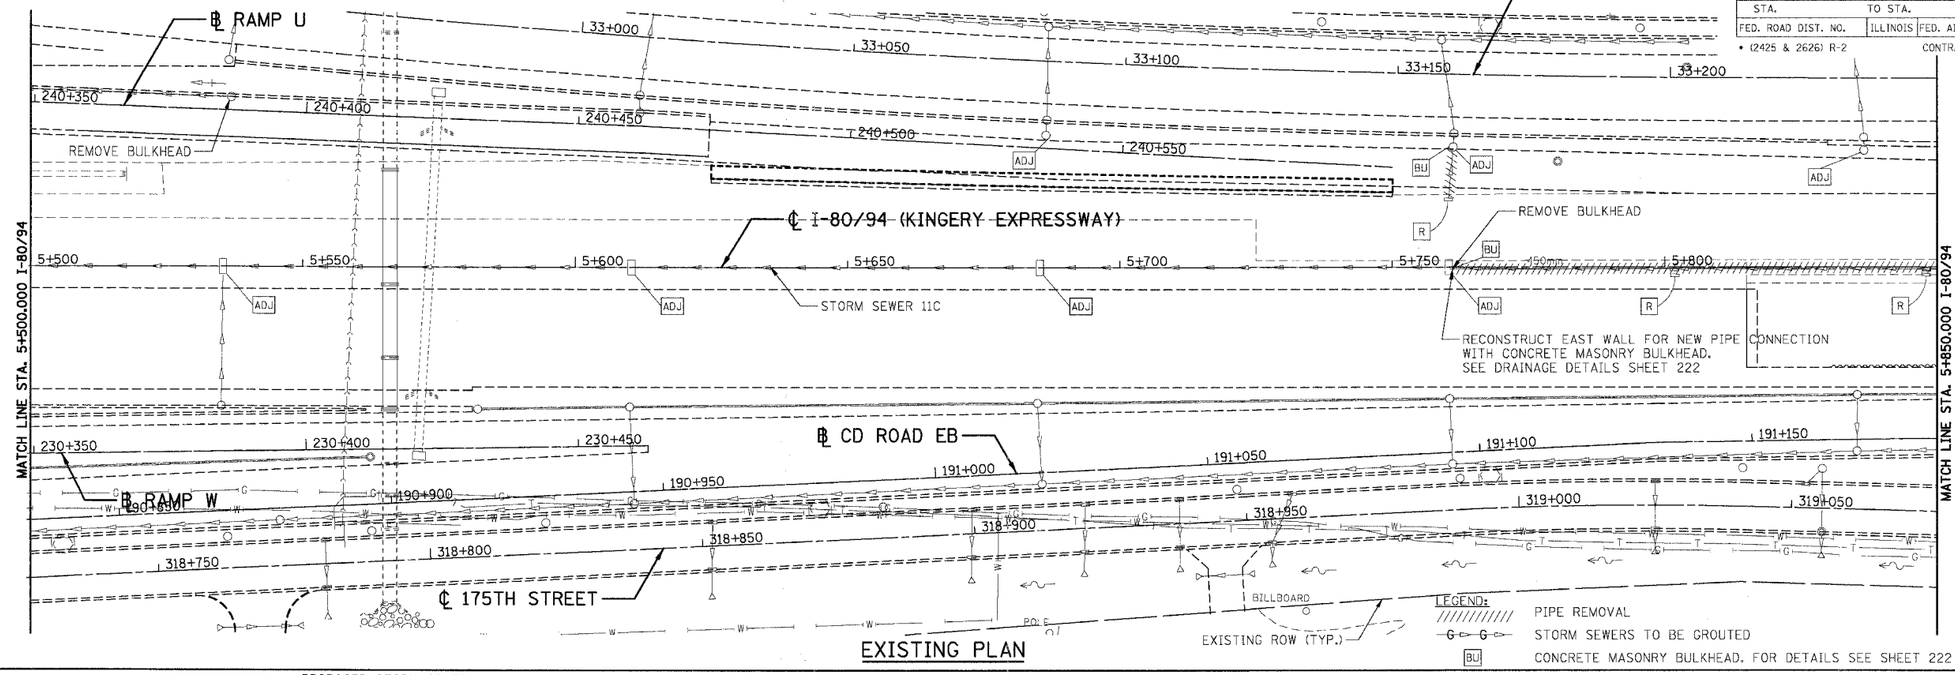

EXISTING PLAN

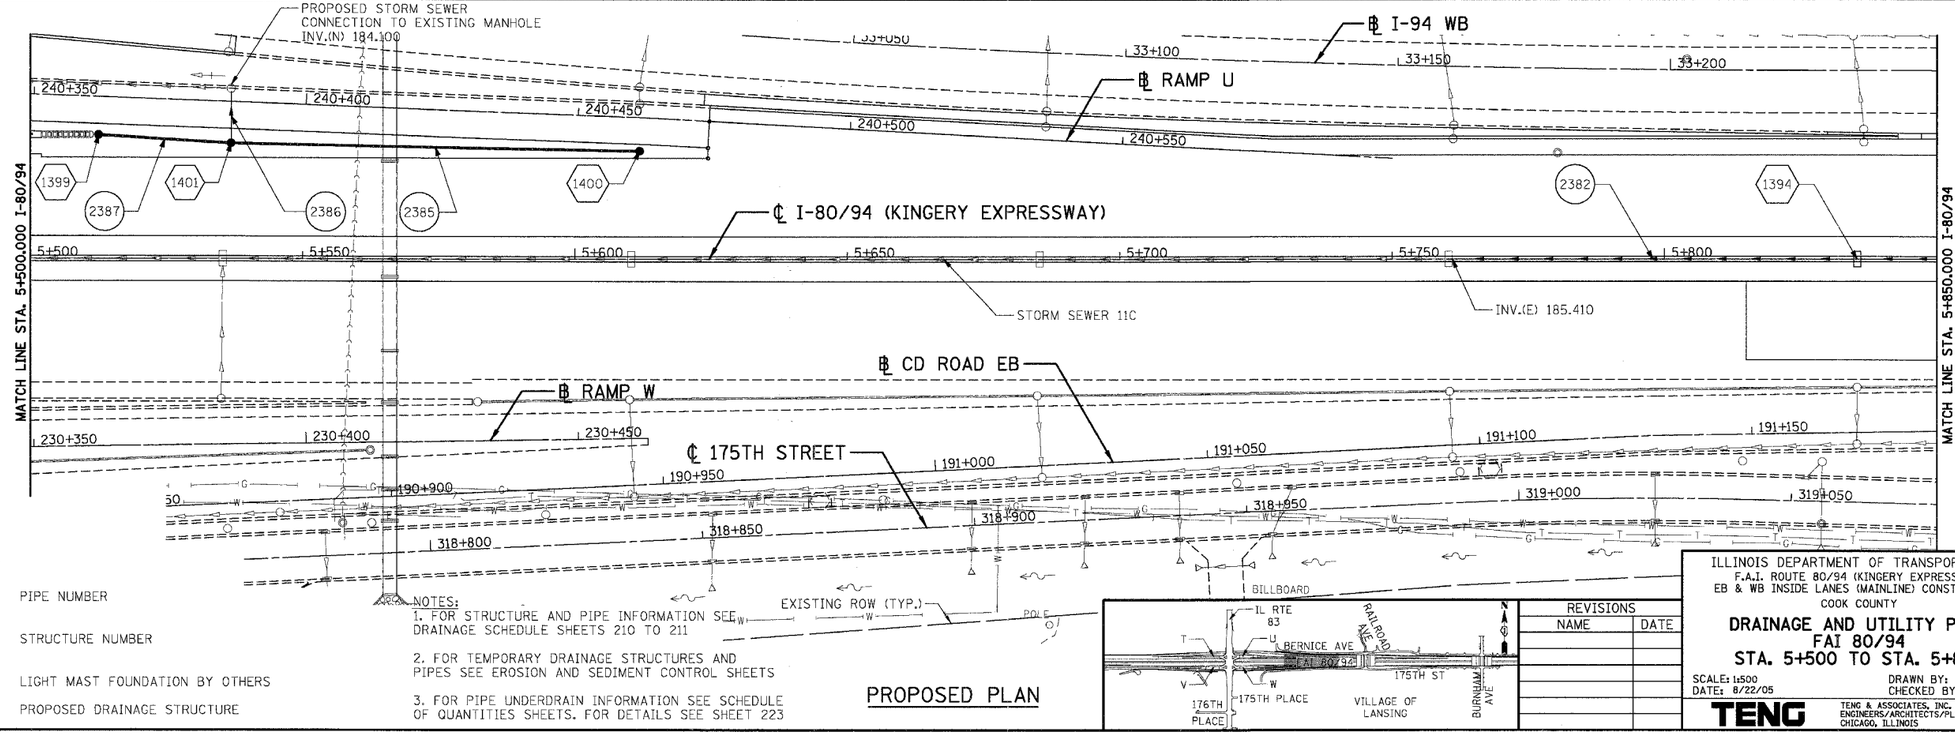

PROPOSED PLAN

REVISIONS	
NAME	DATE

ILLINOIS DEPARTMENT OF TRANSPORTATION
F.A.I. ROUTE 80/94 (KINGERY EXPRESSWAY)
EB & WB INSIDE LANES (MAINLINE) CONSTRUCTION
COOK COUNTY

DRAINAGE AND UTILITY PLAN
FAI 80/94
STA. 5+500 TO STA. 5+850

SCALE: 1:500 DRAWN BY: SN
DATE: 8/22/05 CHECKED BY: MD

TENG & ASSOCIATES, INC.
ENGINEERS/ARCHITECTS/PLANNERS
CHICAGO, ILLINOIS

..\NR1T0022A.DGN, ..\NR1T0072A.DGN, ..\NR1T0022A.DGN, ..\NR1T0022A.DGN, ..\NR1T0032A.DGN, ..\NR1T0032A.DGN, ..\PR1T0072A.DGN, ..\NR1T0072A.DGN, ..\PB3900I2A.DGN, ..\PB3900I2A.DGN, ..\NR1T0022A.DGN, ..\NR1T0072A.DGN, ..\NR1T0072A.DGN, ..\DR1T0032A.DGN, ..\DR1T0067A.DGN, ..\DR1T0072A.DGN, ..\DR1T0022A.DGN, ..\
8:15:2005, 10:15:04 I:\DOCUMENT\1931750\CIVIL\DGN\DU1T0072A.DGN BAJZEKKJ
1 2 3 4 5 6 7 8 9 10 11 12 13 14 15 16 17 18 19 20 21 22 23 24 25 26 27 28 29 30 31 32 33 34 35 36 37 38 39 40 41 42 43 44 45 46 47 48 49 50 51 52 53 54 55 56 57 58 59 60 61 63