F.A.I. RTE.	SECTION	COUNTY	TOTAL SHEETS	SHEET NO.
80/94	*	COOK	631	203
STA.		TO STA.		
FED. ROAD DIST. NO.		ILLINOIS	FED. AID PROJECT	

* (2425 & 2626) R-2 CONTRACT NO. 62111

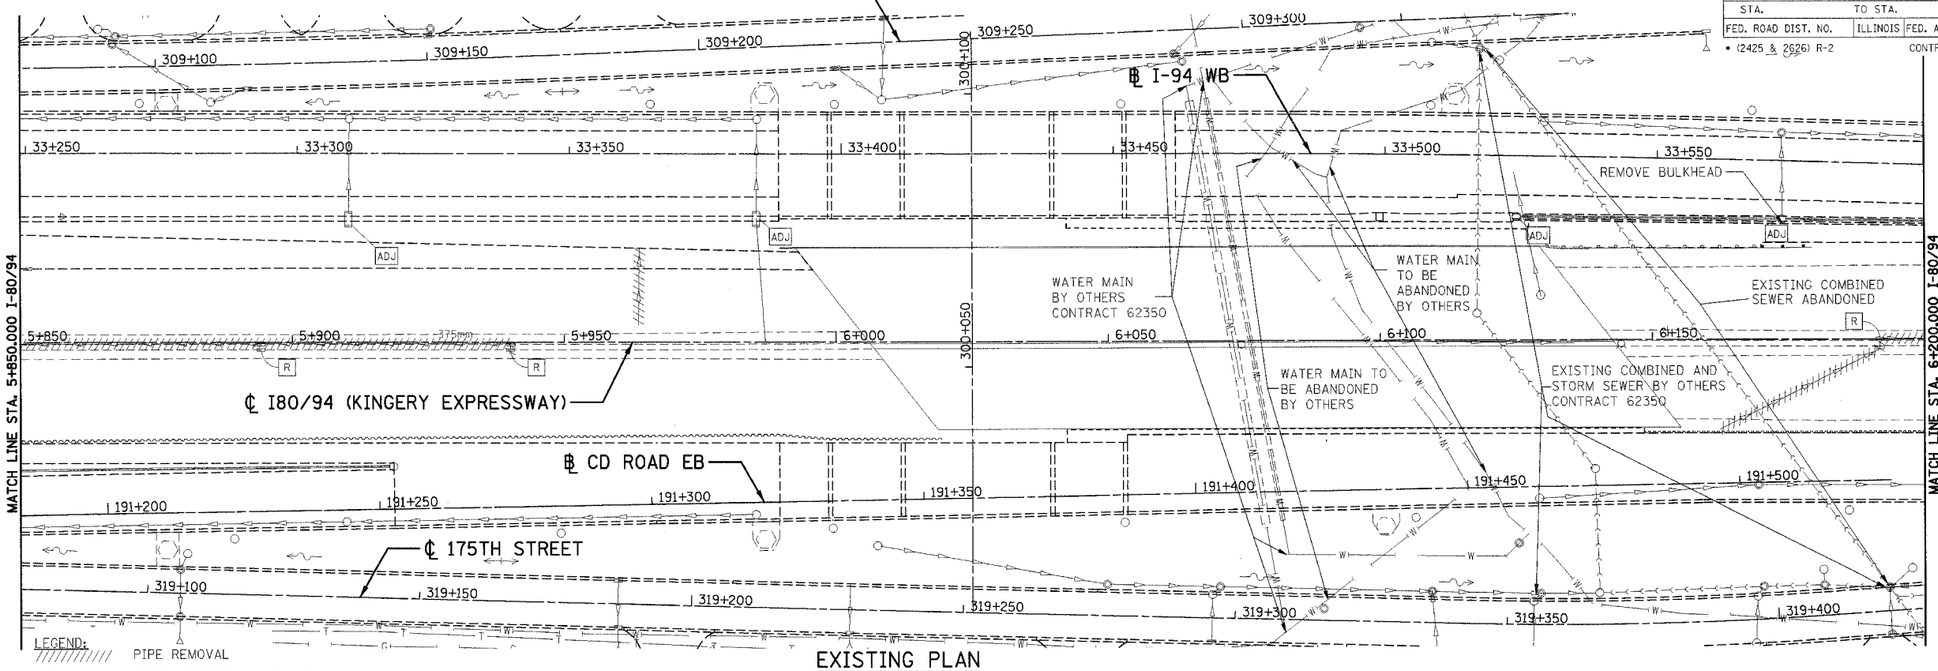

LEGEND:
PIPE REMOVAL
STORM SEWERS TO BE GROUTED

EXISTING PLAN

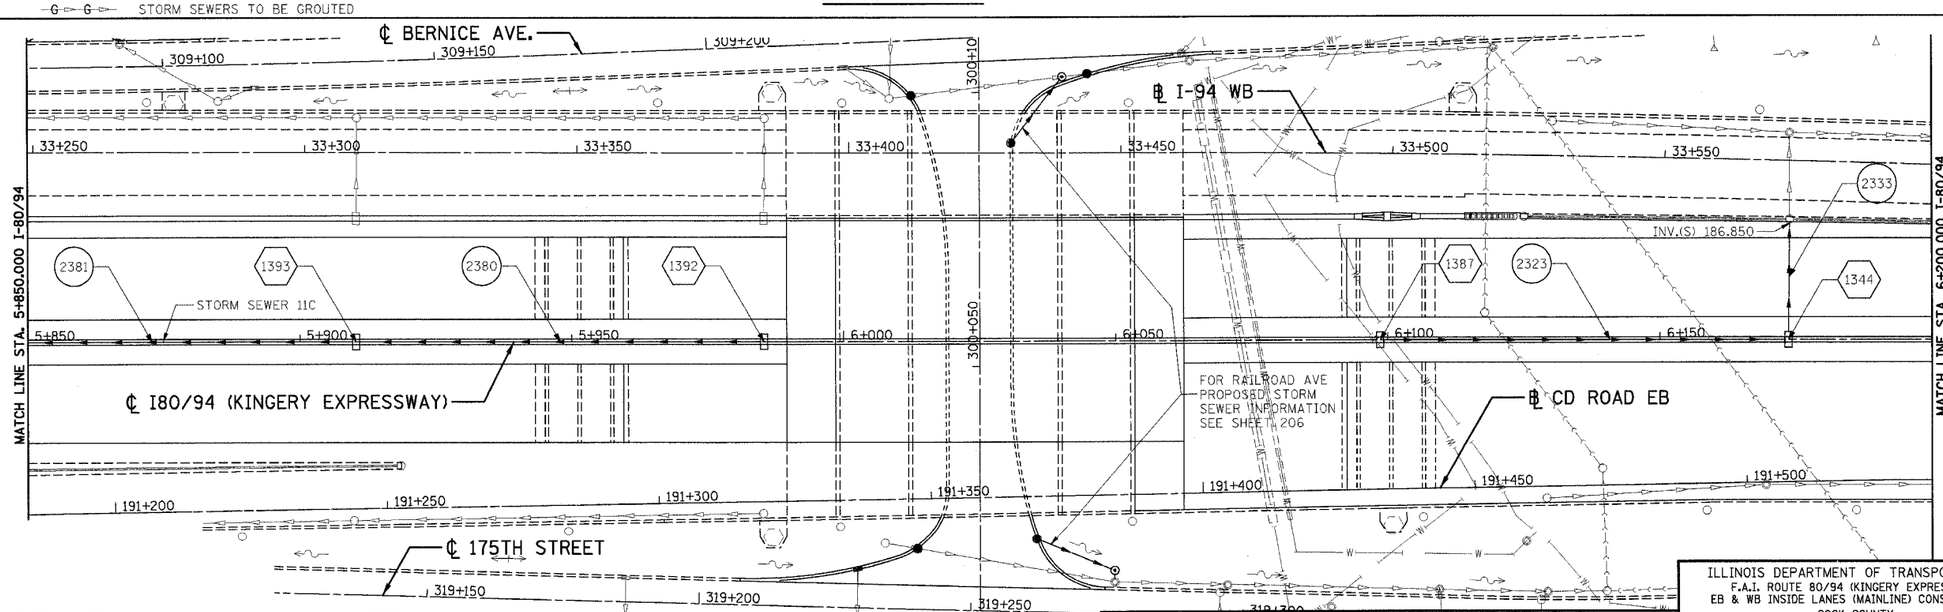

LEGEND:

1000	PIPE NUMBER
1030	STRUCTURE NUMBER
	LIGHT MAST FOUNDATION BY OTHERS
	PROPOSED DRAINAGE STRUCTURE

NOTES:
1. FOR STRUCTURE AND PIPE INFORMATION SEE DRAINAGE SCHEDULE SHEETS 210 TO 211
2. FOR TEMPORARY DRAINAGE STRUCTURES AND PIPES SEE EROSION AND SEDIMENT CONTROL SHEETS
3. FOR PIPE UNDERDRAIN INFORMATION SEE SCHEDULE OF QUANTITIES SHEETS. FOR DETAILS SEE SHEET 223
4. FOR RAILROAD AVE. BRIDGE ABUTMENT DRAINAGE INFORMATION SEE DUCTILE IRON STORM SEWER 150mm PAY ITEM ON SCHEDULE OF QUANTITIES SHEETS. FOR DETAILS SEE SHEETS 375 AND 427

PROPOSED PLAN

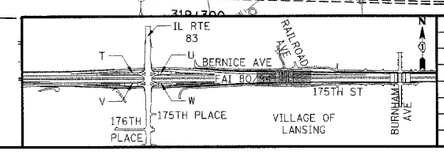

REVISIONS	
NAME	DATE

ILLINOIS DEPARTMENT OF TRANSPORTATION
F.A.I. ROUTE 80/94 (KINGERY EXPRESSWAY)
EB & WB INSIDE LANES (MAINLINE) CONSTRUCTION
COOK COUNTY

DRAINAGE AND UTILITY PLAN
FAI 80/94
STA. 5+850 TO STA. 6+200

SCALE: 1:500 DRAWN BY: SN
DATE: 9/13/05 CHECKED BY: MD

TENG
TENG & ASSOCIATES, INC.
ENGINEERS/ARCHITECTS/PLANNERS
CHICAGO, ILLINOIS