F.A.I. RTE.	SECTION	COUNTY	TOTAL SHEETS	SHEET NO.
80/94	*	COOK	631	204
STA.		TO STA.		
FED. ROAD DIST. NO.		ILLINOIS	FED. AID PROJECT	

* (2425 & 2626) R-2 CONTRACT NO. 62111

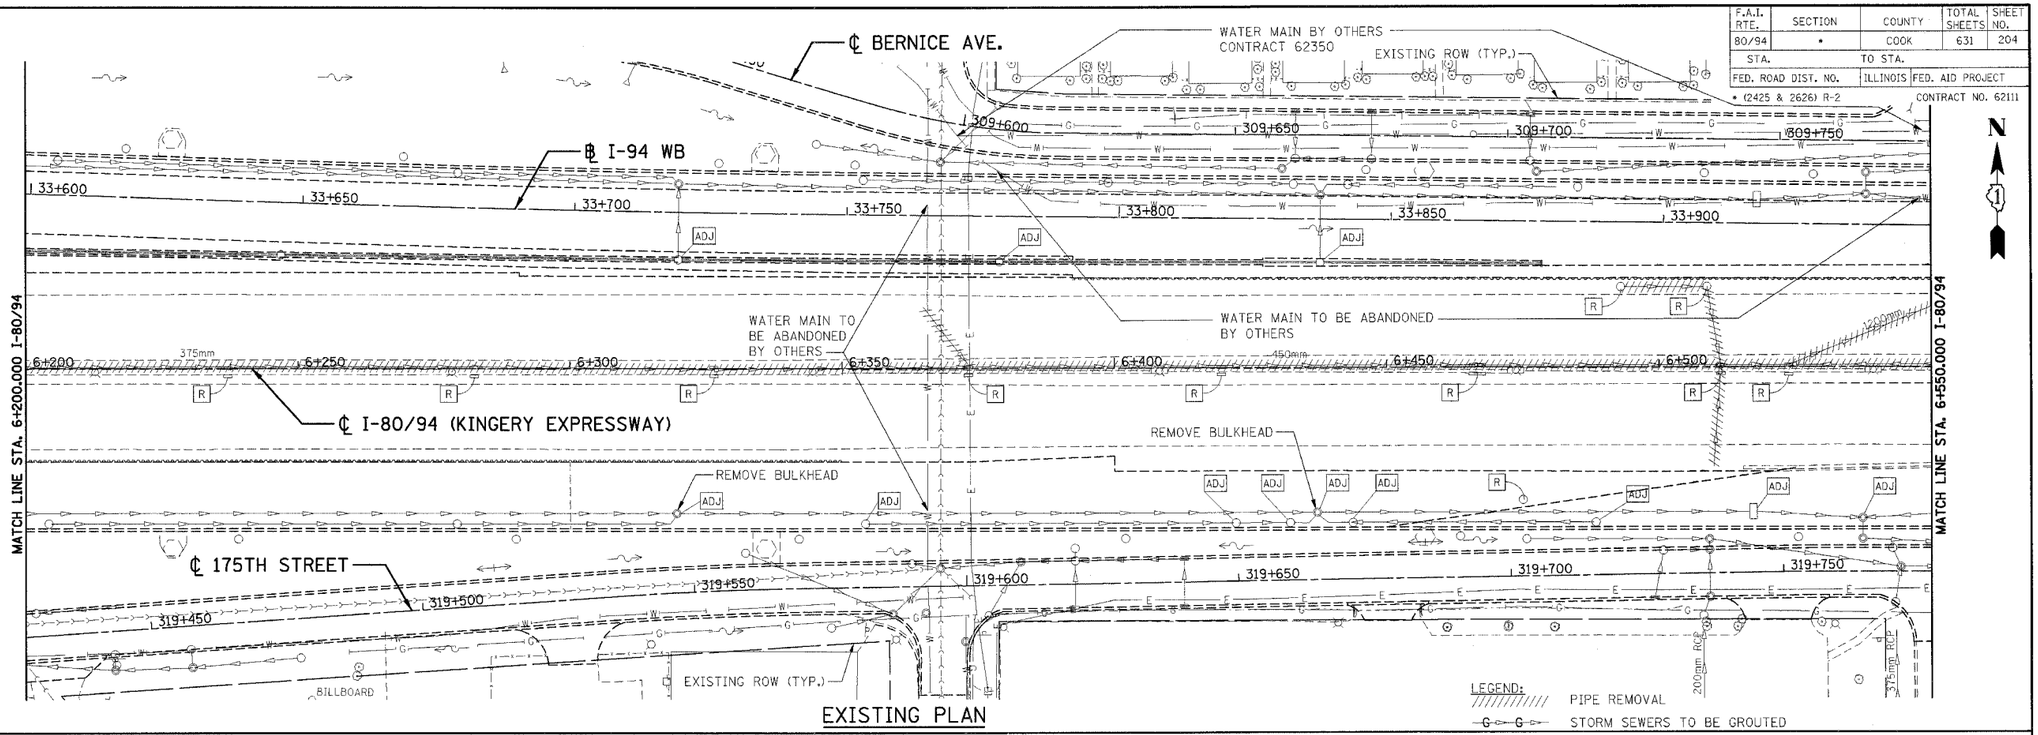

EXISTING PLAN

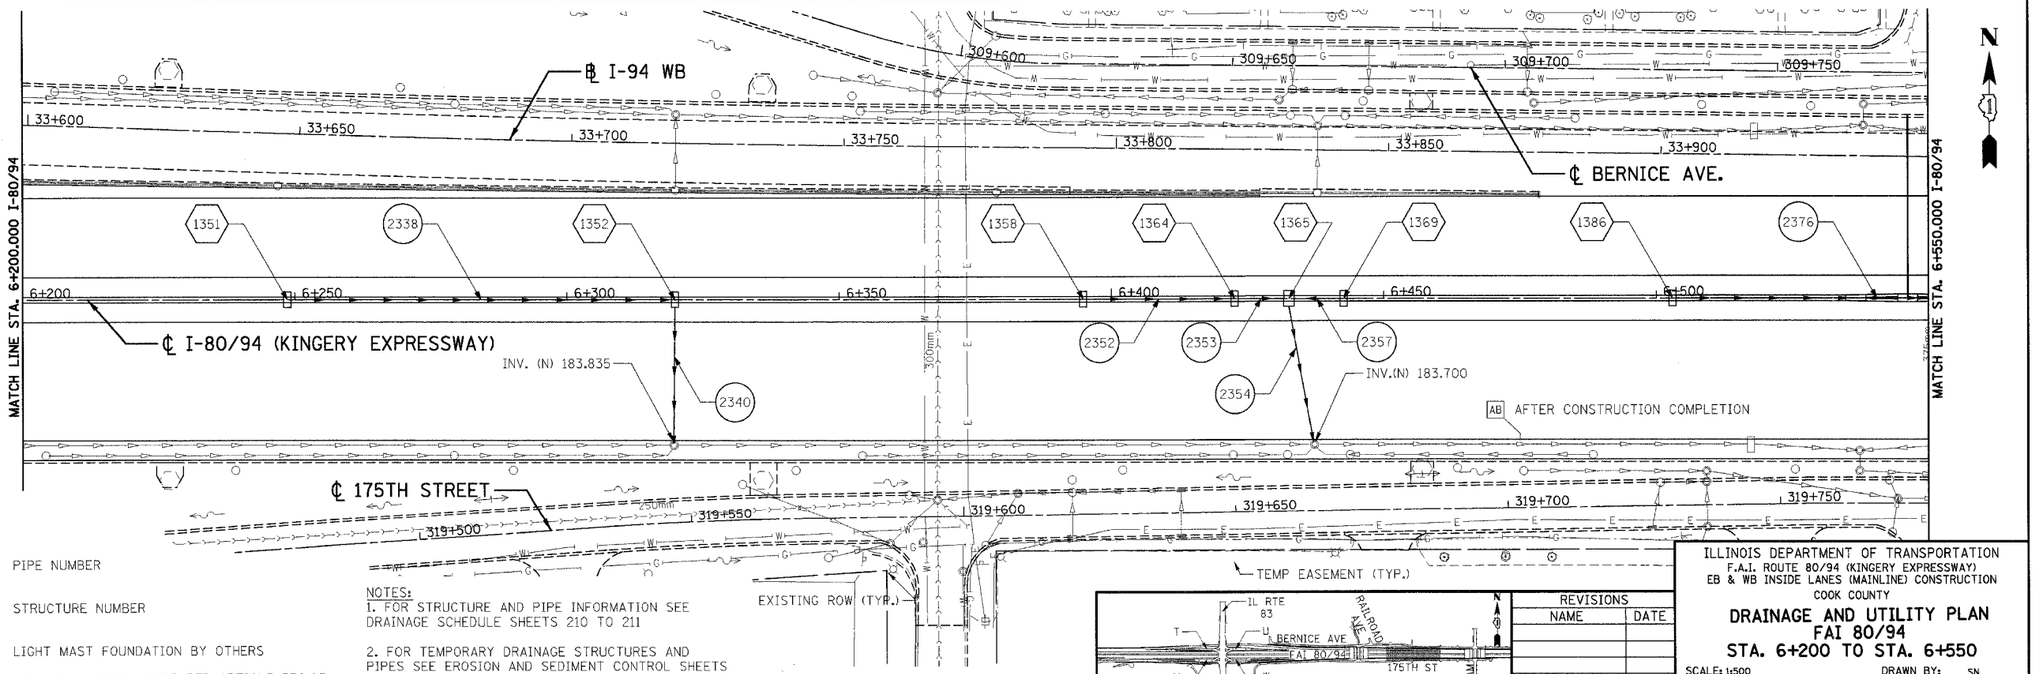

NOTES:
1. FOR STRUCTURE AND PIPE INFORMATION SEE DRAINAGE SCHEDULE SHEETS 210 TO 211
2. FOR TEMPORARY DRAINAGE STRUCTURES AND PIPES SEE EROSION AND SEDIMENT CONTROL SHEETS
3. FOR PIPE UNDERDRAIN INFORMATION SEE SCHEDULE OF QUANTITIES SHEETS. FOR DETAILS SEE SHEET 223

PROPOSED PLAN

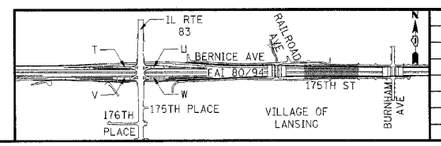

REVISIONS	
NAME	DATE

ILLINOIS DEPARTMENT OF TRANSPORTATION
F.A.I. ROUTE 80/94 (KINGERY EXPRESSWAY)
EB & WB INSIDE LANES (MAINLINE) CONSTRUCTION
COOK COUNTY

DRAINAGE AND UTILITY PLAN
FAI 80/94
STA. 6+200 TO STA. 6+550

SCALE: 1:500
DATE: 9/13/05
DRAWN BY: SN
CHECKED BY: MD

TENG
TENG & ASSOCIATES, INC.
ENGINEERS/ARCHITECTS/PLANNERS
CHICAGO, ILLINOIS

..\VR0T0022A.DGN, ..\VR0T0023A.DGN, ..\VR0T0022A.DGN, ..\VR0T0022A.DGN, ..\VR0T0032A.DGN, ..\DR1T0012A.DGN, ..\DR1T0072A.DGN, ..\DR1T0072A.DGN, ..\PB9900I2A.DGN, ..\PB9900I2A.DGN, ..\VR0T0012A.DGN, ..\VR0T0012A.DGN, ..\PR0T0012A.DGN, ..\VR0T0032A.DGN, ..\DR1T0032A.DGN, ..\DR1T0072A.DGN, ..\DR1T0072A.DGN, ..\
9-13-2005, 8:24:24 T:\DOCUMENT\V8\750\CIVIL\JOHN\DUT0012A.DGN HANSENJD
1 2 3 4 5 6 7 8 9 10 11 12 13 14 15 16 17 18 19 20 21 22 23 24 25 26 27 28 29 30 31 32 33 34 35 36 37 38 39 40 41 42 43 44 45 46 47 48 49 50 51 52 53 54 55 56 57 58 59 60 61 63