F.A.I. RTE.	SECTION	COUNTY	TOTAL SHEETS	SHEET NO.
80/94	*	COOK	631	207
STA.		TO STA.		
FED. ROAD DIST. NO.		ILLINOIS	FED. AID PROJECT	
* (2425 & 2626) R-2		CONTRACT NO. 62111		

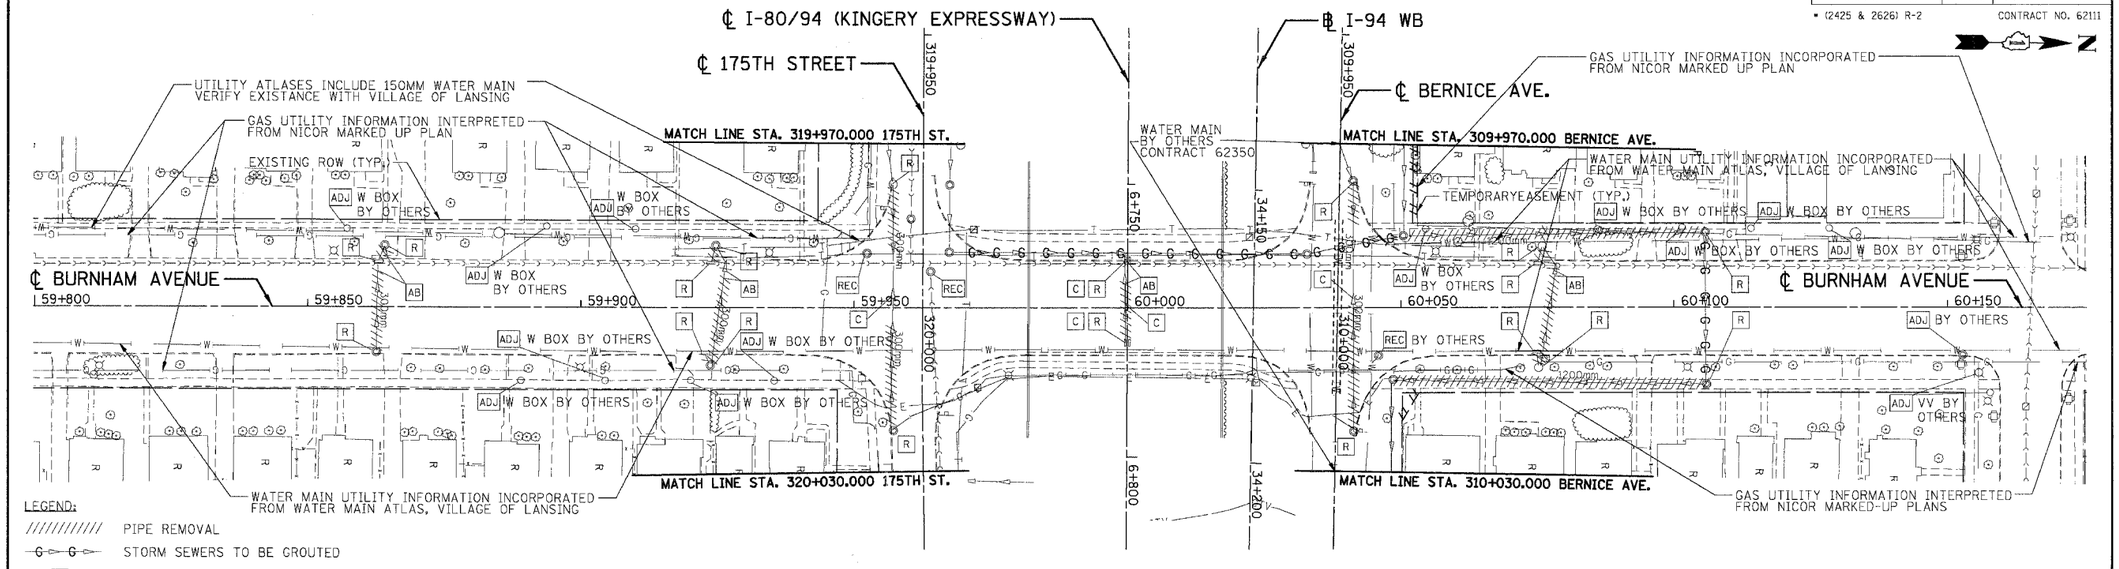

EXISTING PLAN

NOTE:
1. FOR STRUCTURE AND PIPE INFORMATION SEE DRAINAGE SCHEDULE SHEETS 210 TO 211
2. FOR TEMPORARY DRAINAGE STRUCTURES AND PIPES SEE EROSION AND SEDIMENT CONTROL SHEETS
3. FOR PIPE UNDERDRAIN INFORMATION SEE SCHEDULE OF QUANTITIES SHEETS. FOR DETAILS SEE SHEET 223
4. FOR BURNHAM AVE. BRIDGE ABUTMENT DRAINAGE INFORMATION SEE DUCTILE IRON STORM SEWER 150mm PAY ITEM ON SCHEDULE OF QUANTITIES SHEET. FOR DETAILS SEE SHEET 445, 487
5. FOR BURNHAM AVE. SLOPEWALL DRAIN DETAILS SEE SHEET 480

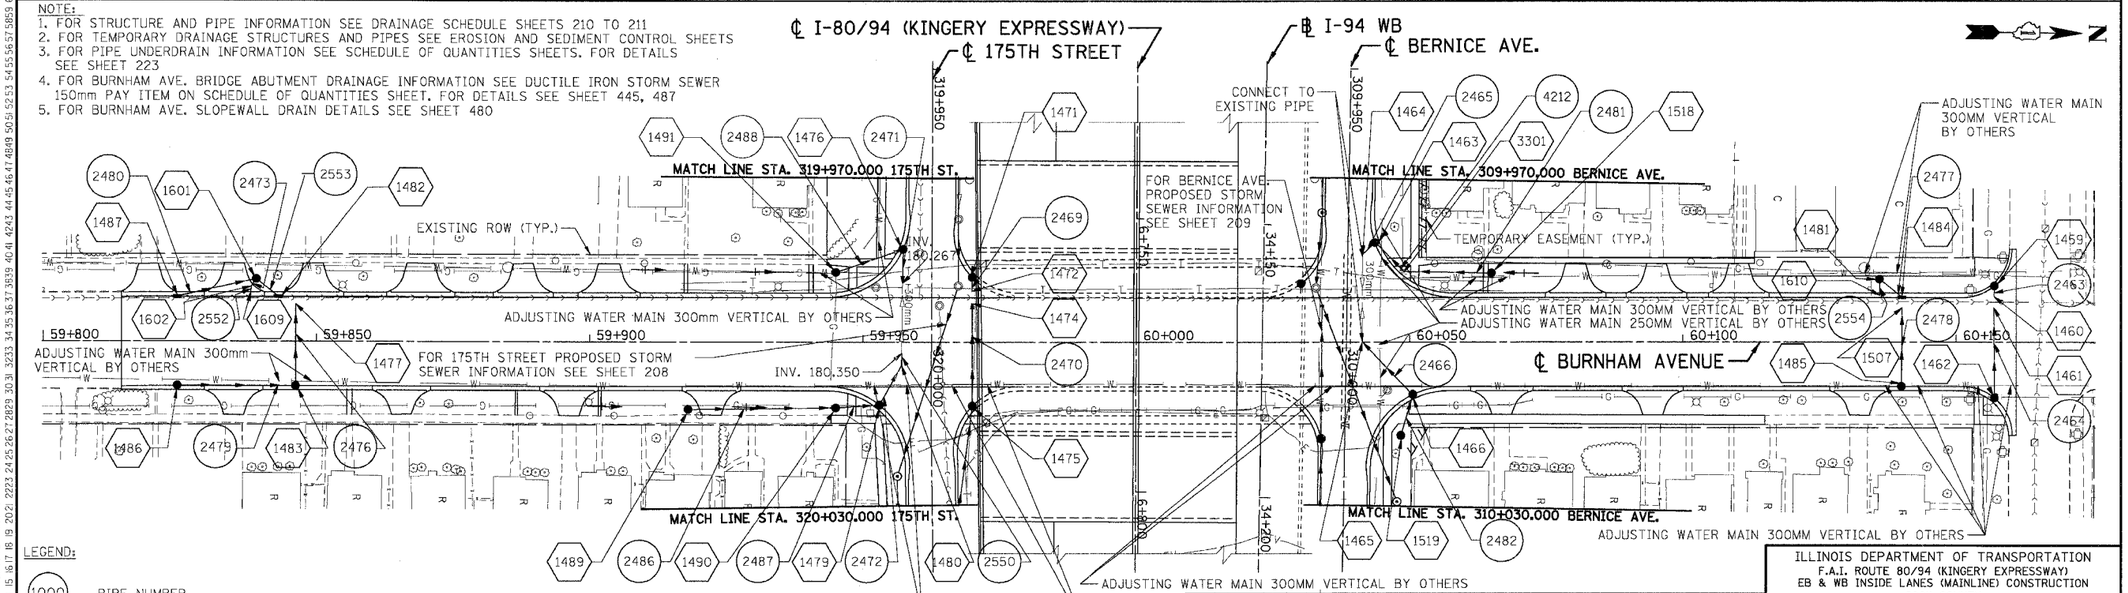

PROPOSED PLAN

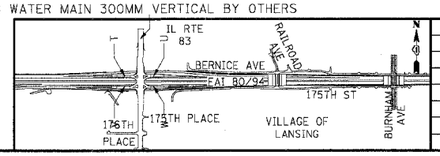

REVISIONS	
NAME	DATE

ILLINOIS DEPARTMENT OF TRANSPORTATION
F.A.I. ROUTE 80/94 (KINGERY EXPRESSWAY)
EB & WB INSIDE LANES (MAINLINE) CONSTRUCTION
COOK COUNTY

DRAINAGE AND UTILITY PLAN BURNHAM AVE.

SCALE: 1:500
DATE: 8/22/05
DRAWN BY: SN
CHECKED BY: MD

TENG
TENG & ASSOCIATES, INC.
ENGINEERS/ARCHITECTS/PLANNERS
CHICAGO, ILLINOIS

..\VR170022A.DGN ..\VR170022A.DGN ..\VR170022A.DGN ..\VR170022A.DGN ..\VR170032A.DGN ..\VR170062A.DGN ..\DR170062A.DGN ..\DR170032A.DGN ..\VR170032A.DGN ..\VP690012A.DGN ..\VR170012A.DGN ..\VR170032A.DGN ..\A6899012A.DGN
8-18-2005, 10:56:14 T:\DOCUMENTS\93750\CIVIL\DGN\DJ170222A.DGN BAJZEKJ
1 2 