F.A.I. RTE.	SECTION	COUNTY	TOTAL SHEETS	SHEET NO.
80/94	*	COOK	631	215
STA.		TO STA.		
FED. ROAD DIST. NO.		ILLINOIS	FED. AID PROJECT	
* (2425 & 2626) R-2			CONTRACT NO. 62111	

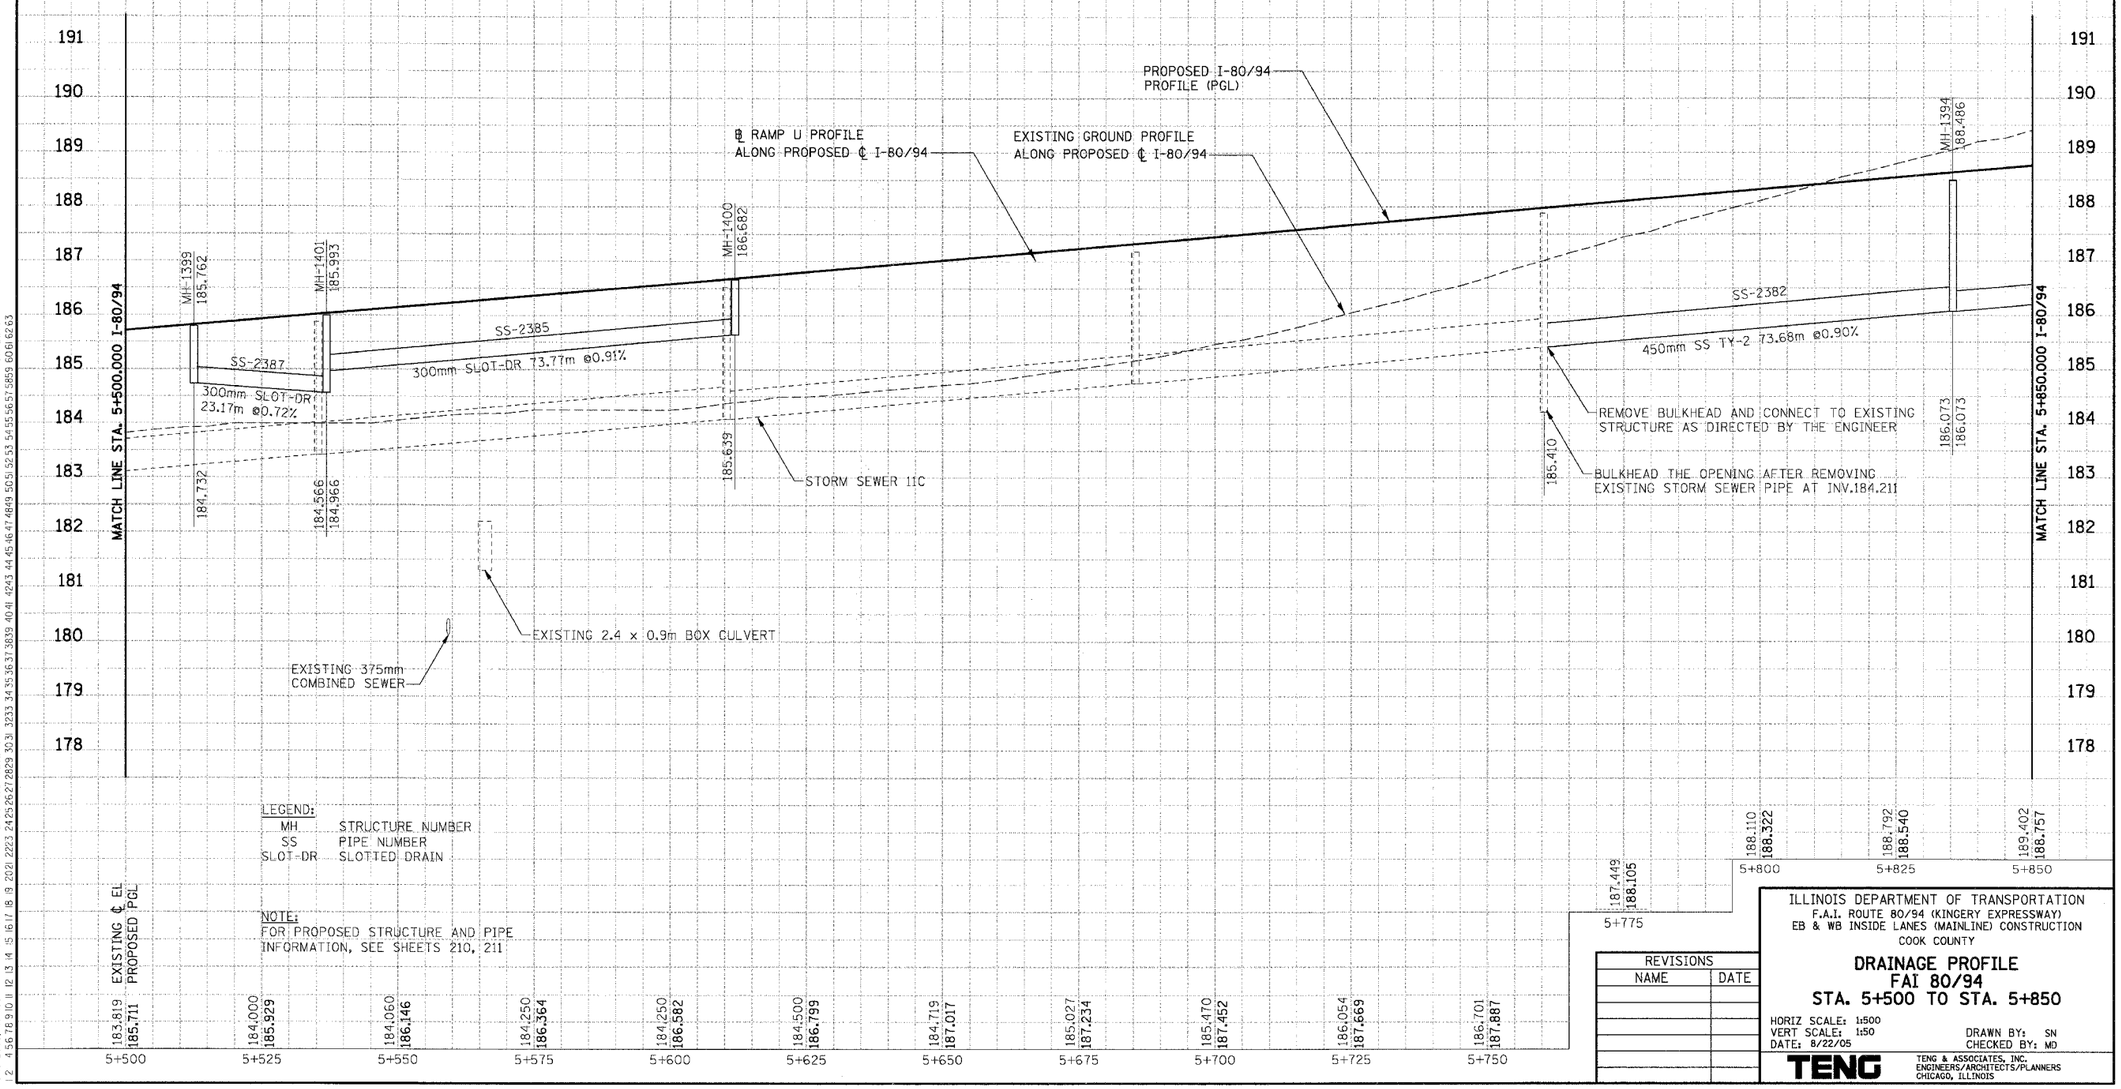

LEGEND:
MH STRUCTURE NUMBER
SS PIPE NUMBER
SLOT-DR SLOTTED DRAIN

NOTE:
FOR PROPOSED STRUCTURE AND PIPE INFORMATION, SEE SHEETS 210, 211

REVISIONS	
NAME	DATE

ILLINOIS DEPARTMENT OF TRANSPORTATION
F.A.I. ROUTE 80/94 (KINGERY EXPRESSWAY)
EB & WB INSIDE LANES (MAINLINE) CONSTRUCTION
COOK COUNTY

DRAINAGE PROFILE
FAI 80/94
STA. 5+500 TO STA. 5+850

HORIZ SCALE: 1:500
VERT SCALE: 1:50
DATE: 8/22/05
DRAWN BY: SN
CHECKED BY: MD

TENG
TENG & ASSOCIATES, INC.
ENGINEERS/ARCHITECTS/PLANNERS
CHICAGO, ILLINOIS

PRELIMINARY SURVEY | NOTE BOOK NO. | SURVEYED | PLOTTED | TEMPLATE | AREAS | AREAS CHECKED | BY | DATE

ORIGINAL SURVEY | NOTE BOOK NO. | SURVEYED | PLOTTED | TEMPLATE | AREAS | AREAS CHECKED | BY | DATE

..\FRI70012A.DGN, ..\DRI70052A.DGN, ..\FRI70012A.DGN, ..\FRI70012A.DGN, ..\FRI70012A.DGN, ..\FRI70012A.DGN, ..\AB990012A.DGN
8-18-2005, 10:16:58 T:\DOCUMENT\193750\CIVIL\DGN\DU170292A.DGN
1 2 4 5 6 
BAJZEKKJ