F.A.I. RTE.	SECTION	COUNTY	TOTAL SHEETS	SHEET NO.
80/94	*	COOK	631	217
STA.		TO STA.		
FED. ROAD DIST. NO.		ILLINOIS	FED. AID PROJECT	
* (2425 & 2626) R-2			CONTRACT NO. 62111	

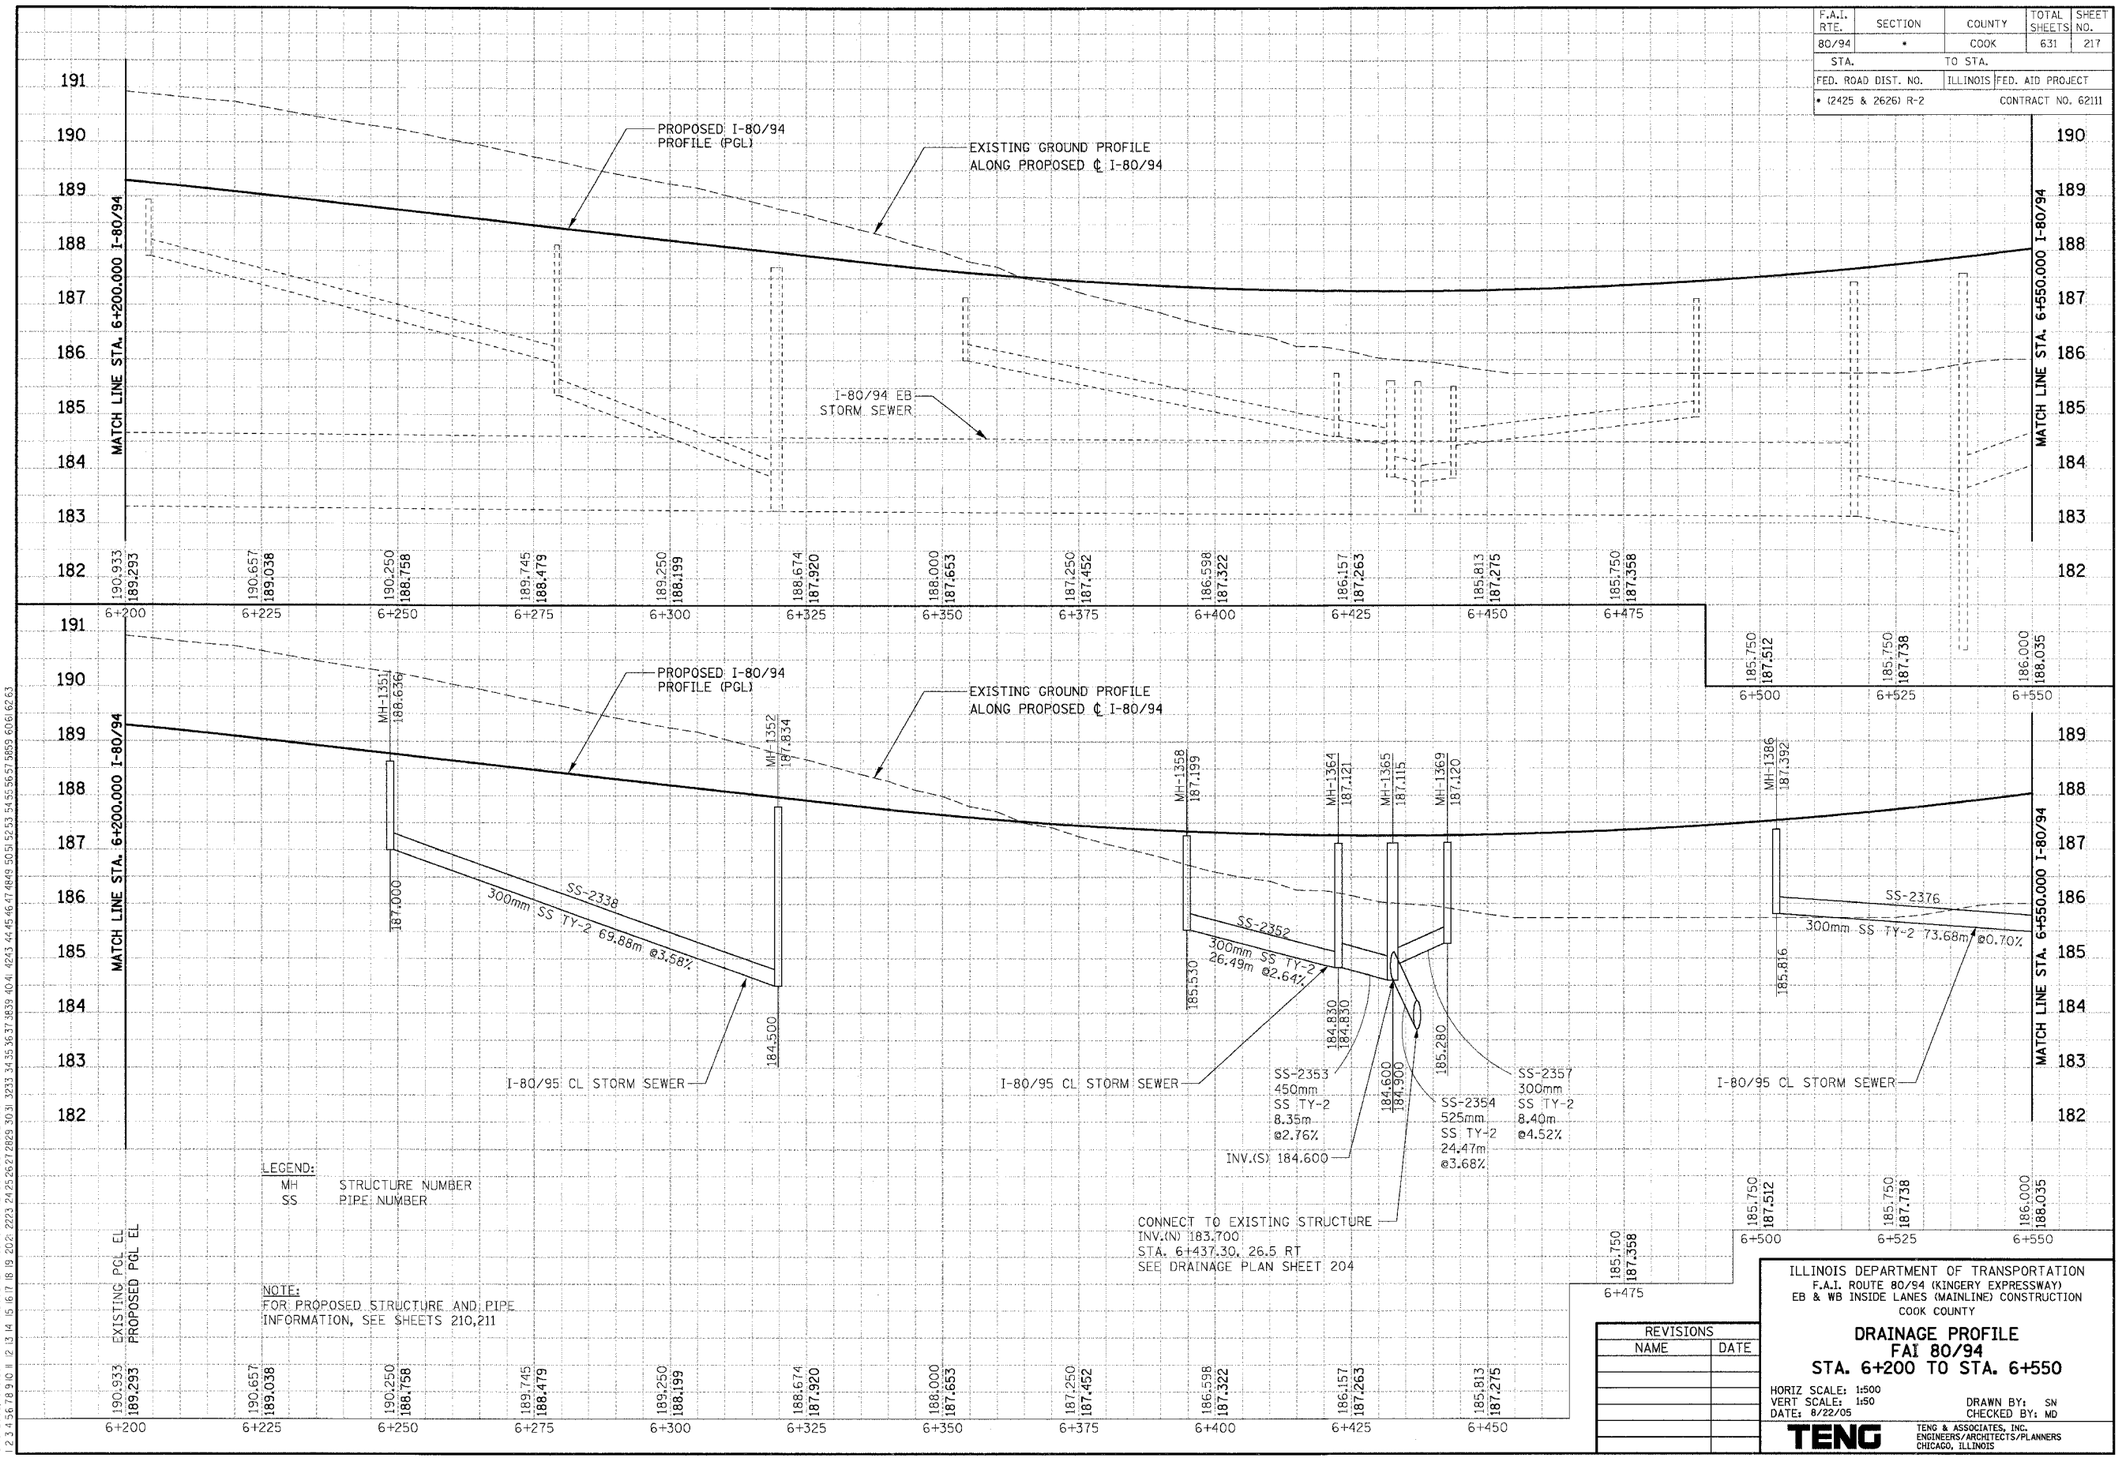

LEGEND:

MH STRUCTURE NUMBER
SS PIPE NUMBER

NOTE:
FOR PROPOSED STRUCTURE AND PIPE INFORMATION, SEE SHEETS 210,211

REVISIONS	
NAME	DATE

ILLINOIS DEPARTMENT OF TRANSPORTATION
F.A.I. ROUTE 80/94 (KINGERY EXPRESSWAY)
EB & WB INSIDE LANES (MAINLINE) CONSTRUCTION
COOK COUNTY

DRAINAGE PROFILE
FAI 80/94
STA. 6+200 TO STA. 6+550

HORIZ SCALE: 1:500
VERT SCALE: 1:50
DATE: 8/22/05

DRAWN BY: SN
CHECKED BY: MD

TENG

TENG & ASSOCIATES, INC.
ENGINEERS/ARCHITECTS/PLANNERS
CHICAGO, ILLINOIS

PRELIMINARY	BY	DATE
SURVEYED		
SURVEY PLOTTED		
NOTE BOOK TEMPLATE		
AREAS		
NO. AREAS CHECKED		

ORIGINAL	BY	DATE
SURVEYED		
SURVEY PLOTTED		
NOTE BOOK TEMPLATE		
AREAS		
NO. AREAS CHECKED		

..\FRI002A.DGN, ..\DRI0052A.DGN, ..\FRI002A.DGN, ..\FRI002A.DGN, ..\FRI002A.DGN, ..\FRI002A.DGN, ..\FRI002A.DGN, ..\DRI0052A.DGN, ..\FRI0002A.DGN
8-18-2005, 10:16:59 T:\DOCUMENT\93750\CIV\DGN\DI70332A.DGN BA/ZEKKJ