F.A.I. RTE.	SECTION	COUNTY	TOTAL SHEETS	SHEET NO.
80/94	*	COOK	631	277
STA.		TO STA.		
FED. ROAD DIST. NO.		ILLINOIS	FED. AID PROJECT	

* (2425 & 2626) R-2 CONTRACT NO. 62111

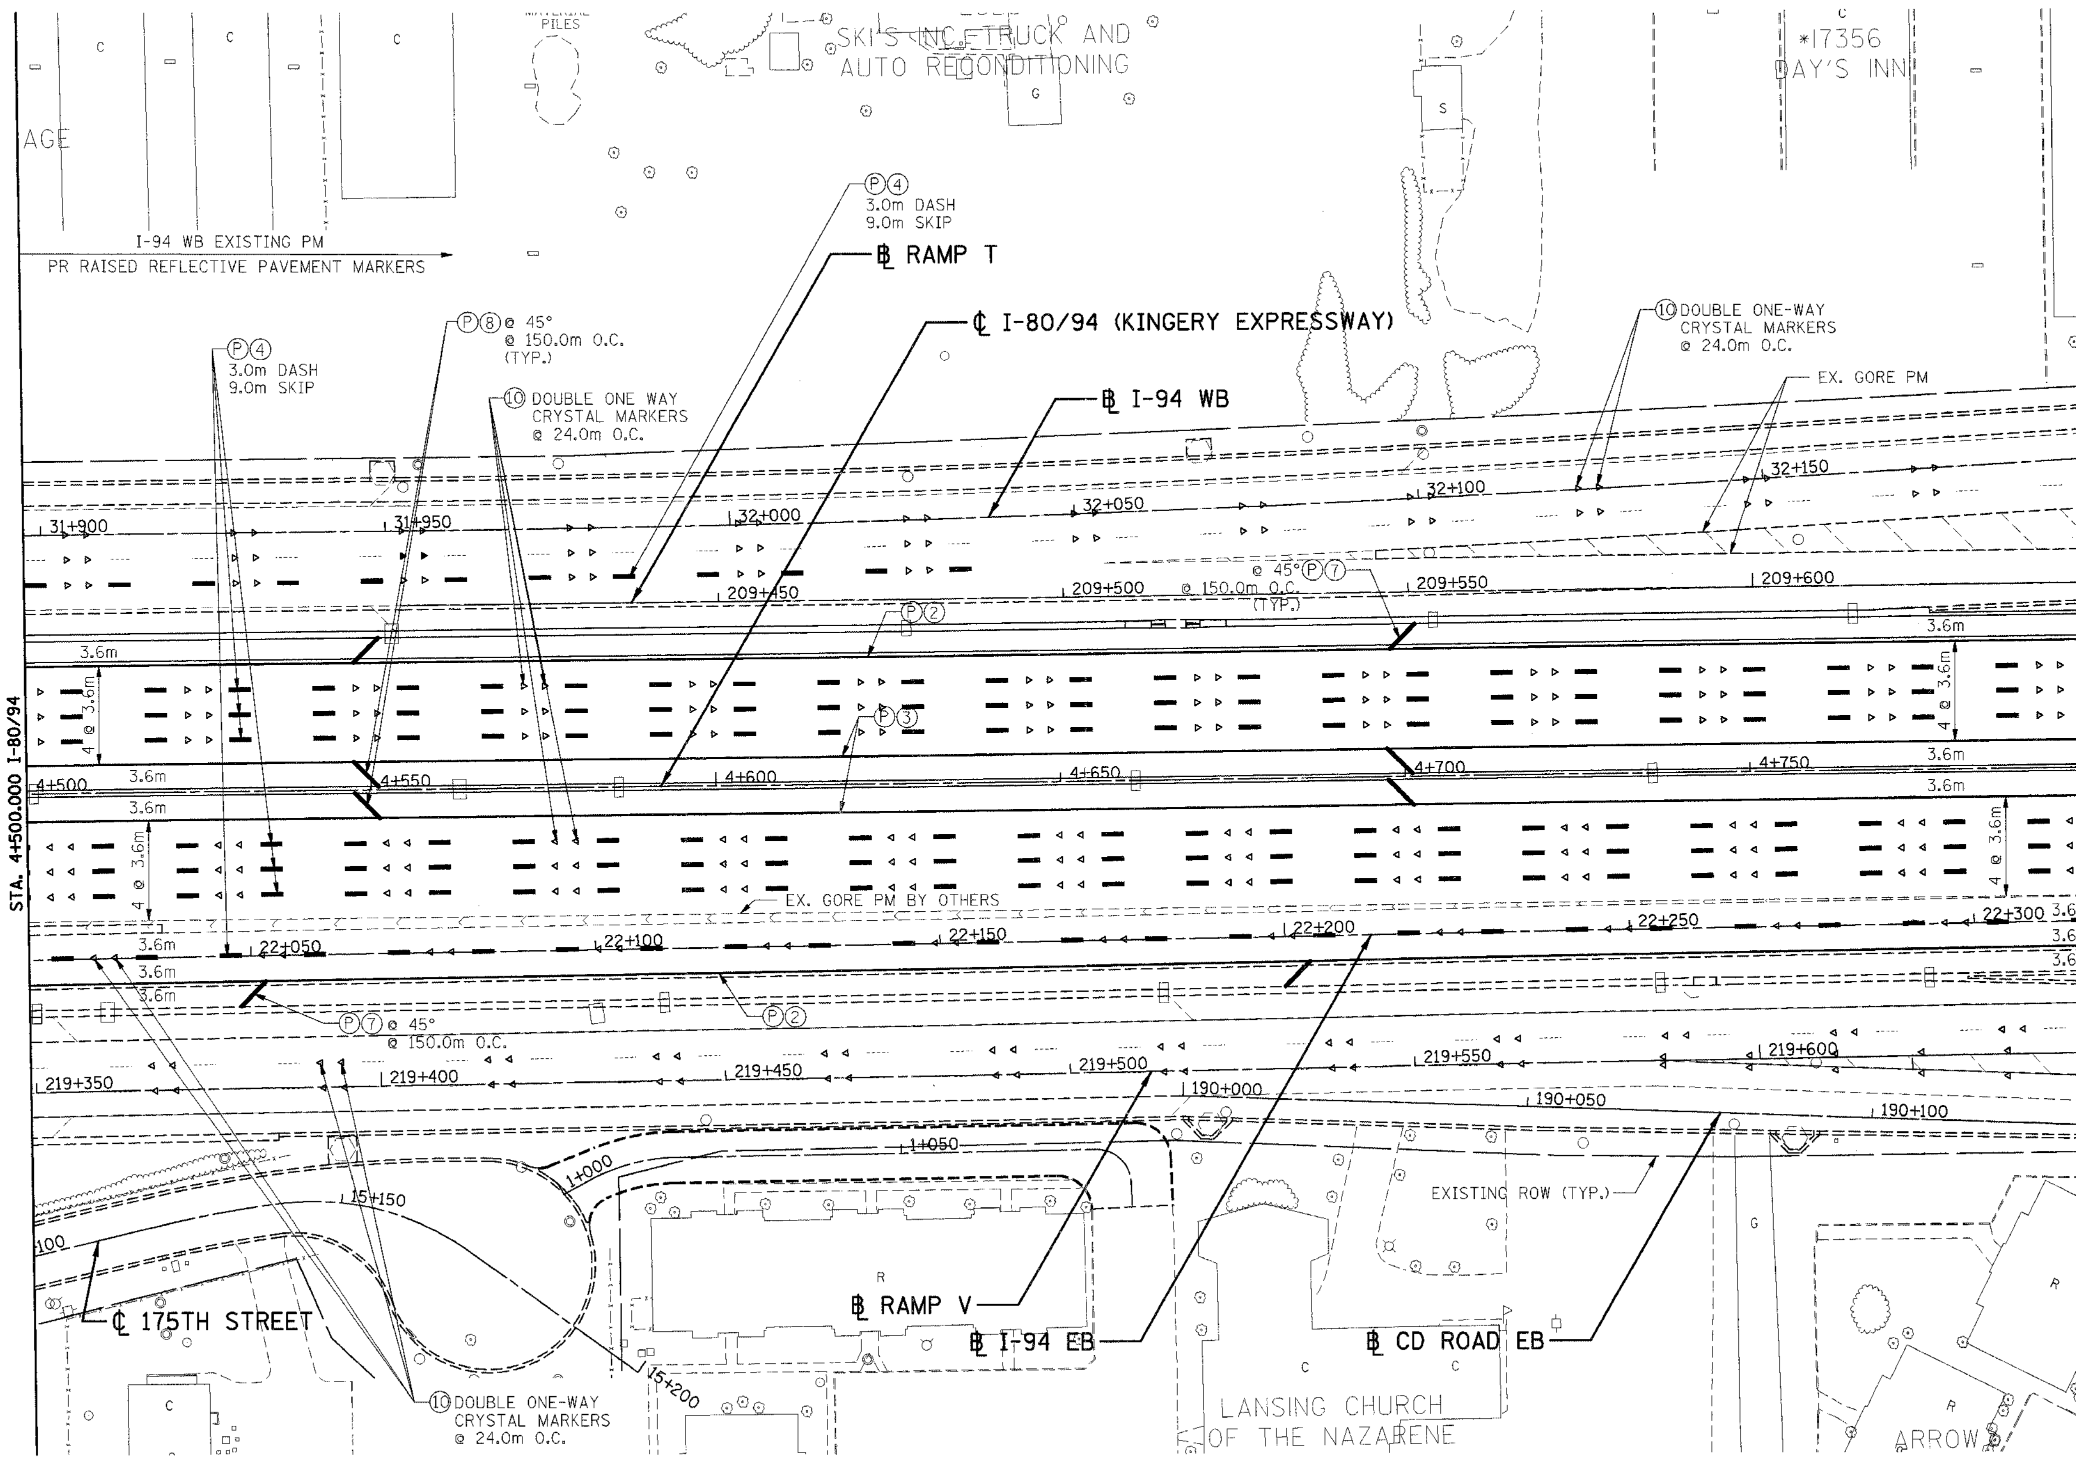

PAVEMENT MARKING LEGEND

(1) PAVEMENT MARKING LETTERS AND SYMBOLS	(6) PAVEMENT MARKING LINE 200mm (WHITE)	(E) EPOXY COATED
(2) PAVEMENT MARKING LINE 100mm (WHITE)	(7) PAVEMENT MARKING LINE 300mm (WHITE)	(T) THERMOPLASTIC
(3) PAVEMENT MARKING LINE 100mm (YELLOW)	(8) PAVEMENT MARKING LINE 300mm (YELLOW)	(P) POLYUREA
(4) PAVEMENT MARKING LINE 125mm (WHITE)	(9) PAVEMENT MARKING LINE 600mm (WHITE)	(M) TAPE, TYPE III
(5) PAVEMENT MARKING LINE 150mm (WHITE)	(10) RAISED REFLECTIVE PAVEMENT MARKER	▬ PROPOSED PAVT. MARKING

SEE "PAVEMENT ELEVATION AND JOINTING" SHEETS FOR LOCATIONS OF SHLD RUMBLE STRIPS. ---- EXISTING PAVT. MARKING

▸ PROPOSED CRYSTAL MARKERS

▹ EXISTING CRYSTAL MARKERS

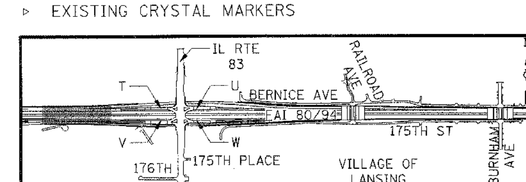

REVISIONS	
NAME	DATE

ILLINOIS DEPARTMENT OF TRANSPORTATION
F.A.I. ROUTE 80/94 (KINGERY EXPRESSWAY)
EB & WB INSIDE LANES (MAINLINE) CONSTRUCTION
COOK COUNTY

PAVEMENT MARKING
FAI 80/94
STA. 4+500 TO STA. 4+800

SCALE: 1:500 DRAWN BY: JFS
DATE: 9/13/05 CHECKED BY: GJF

TENG — TENG & ASSOCIATES, INC. ENGINEERS/ARCHITECTS/PLANNERS CHICAGO, ILLINOIS

..\HRI70022A.DGN, ..\MRI70012A.DGN, ..\PB990012A.DGN, ..\PMI30012A.DGN, ..\XRI70032A.DGN, ..\PRI70012A.DGN, ..\MRI70052A.DGN, ..\RRI70022A.DGN, ..\AB990012A.DGN
9-13-2005, 18:25:57 T:\DOCUMENT\9317501\CIVIL\DGN\PMI70012A.DGN HANSENDD