F.A.I. RTE.	SECTION	COUNTY	TOTAL SHEETS	SHEET NO.
80/94	*	COOK	631	281
STA.		TO STA.		
FED. ROAD DIST. NO.		ILLINOIS	FED. AID PROJECT	

* (2425 & 2626) R-2 CONTRACT NO. 62111

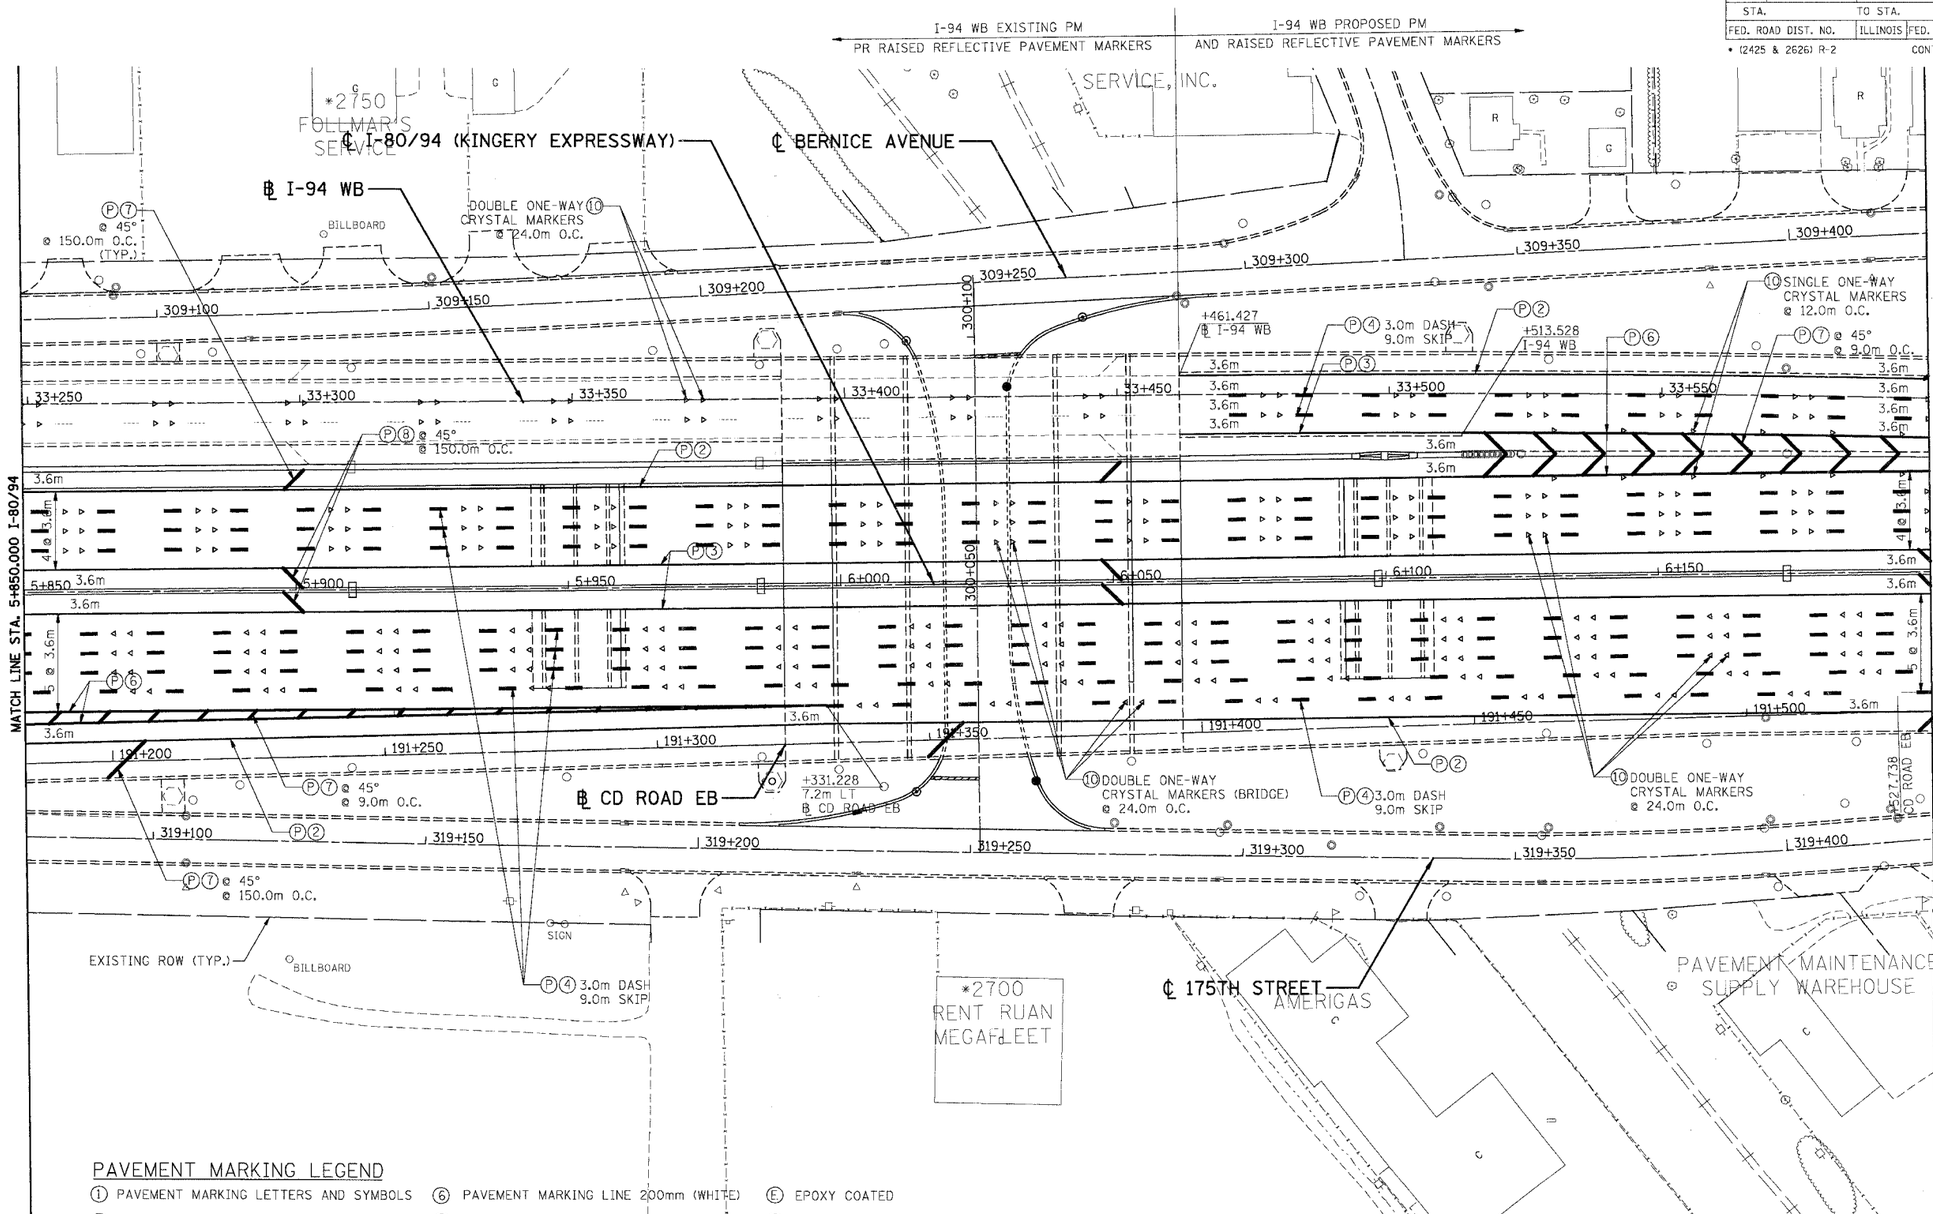

PAVEMENT MARKING LEGEND

1. PAVEMENT MARKING LETTERS AND SYMBOLS
2. PAVEMENT MARKING LINE 100mm (WHITE)
3. PAVEMENT MARKING LINE 100mm (YELLOW)
4. PAVEMENT MARKING LINE 125mm (WHITE)
5. PAVEMENT MARKING LINE 150mm (WHITE)
6. PAVEMENT MARKING LINE 200mm (WHITE)
7. PAVEMENT MARKING LINE 300mm (WHITE)
8. PAVEMENT MARKING LINE 300mm (YELLOW)
9. PAVEMENT MARKING LINE 600mm (WHITE)
10. RAISED REFLECTIVE PAVEMENT MARKER

SEE "PAVEMENT ELEVATION AND JOINTING" SHEETS FOR LOCATIONS OF SHLD RUMBLE STRIPS.

- E EPOXY COATED
- T THERMOPLASTIC
- P POLYUREA
- M TAPE, TYPE III
- PROPOSED PAVT. MARKING
- EXISTING PAVT. MARKING
- PROPOSED CRYSTAL MARKERS
- EXISTING CRYSTAL MARKERS

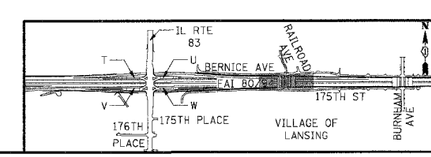

REVISIONS	
NAME	DATE

ILLINOIS DEPARTMENT OF TRANSPORTATION
F.A.I. ROUTE 80/94 (KINGERY EXPRESSWAY)
EB & WB INSIDE LANES (MAINLINE) CONSTRUCTION
COOK COUNTY

PAVEMENT MARKING
FAI 80/94
STA. 5+850 TO STA. 6+200

SCALE: 1:500 DRAWN BY: JFS
DATE: 8/22/05 CHECKED BY: GJF

TENG
TENG & ASSOCIATES, INC.
ENGINEERS/ARCHITECTS/PLANNERS
CHICAGO, ILLINOIS

..\HRI70022A.DGN, ..\MRI70012A.DGN, ..\P99900I2A.DGN, ..\MRI70052A.DGN, ..\XRI70032A.DGN, ..\PMI70072A.DGN, ..\PRI70012A.DGN, ..\RRI70022A.DGN, ..\AB99000I2A.DGN
8-18-2005, 10:17:22 T:\DOCUMENT\1931750\CIVIL\DGN\PMI70092A.DGN BAJZEKKJ
1 2 3 4 5 6 7 8 9 10 11 12 13 14 15 16 17 18 19 20 21 22 23 24 25 26 27 28 29 30 31 32 33 34 35 36 37 38 39 40 41 42 43 44 45 46 47 48 49 50 51 52 53 54 55 56 57 58 59 60 61 63