F.A.I. RTE.	SECTION	COUNTY	TOTAL SHEETS	SHEET NO.
80/94	*	COOK	631	282
STA.		TO STA.		
FED. ROAD DIST. NO.		ILLINOIS	FED. AID PROJECT	

* (2425 & 2626) R-2 CONTRACT NO. 62111

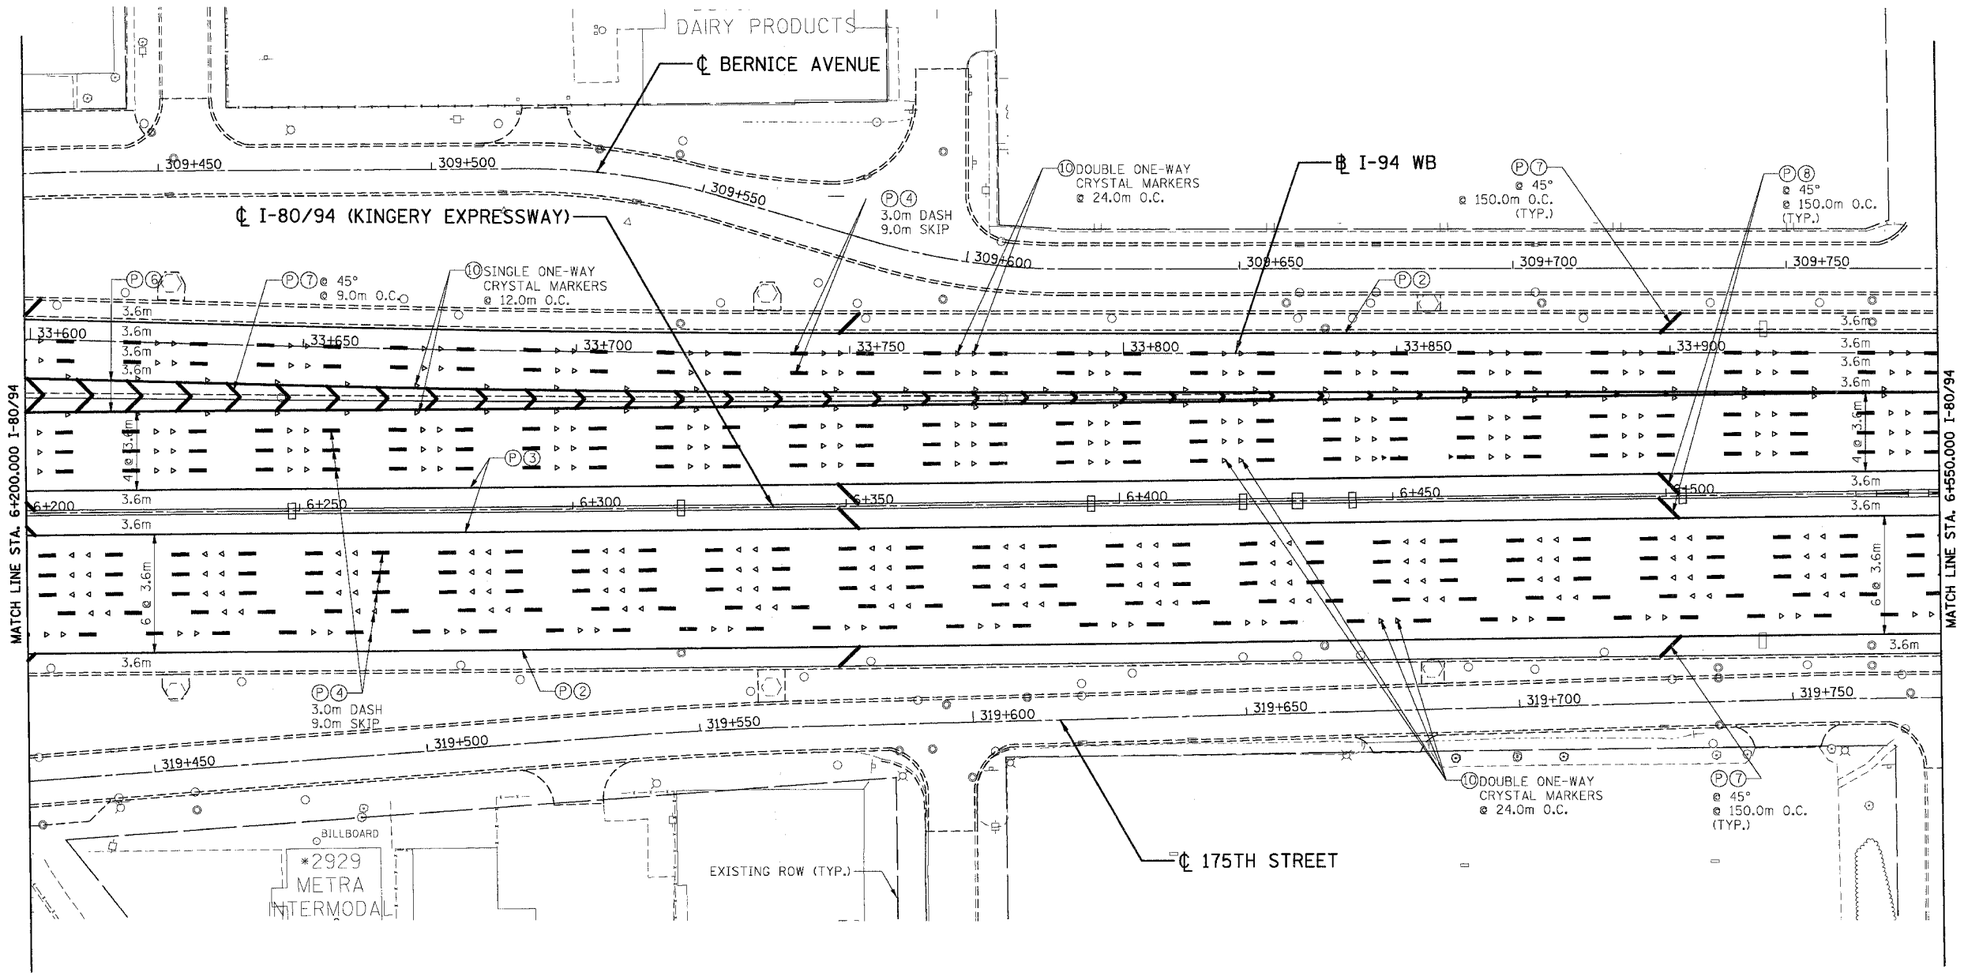

PAVEMENT MARKING LEGEND

① PAVEMENT MARKING LETTERS AND SYMBOLS	⑥ PAVEMENT MARKING LINE 200mm (WHITE)	Ⓔ EPOXY COATED
② PAVEMENT MARKING LINE 100mm (WHITE)	⑦ PAVEMENT MARKING LINE 300mm (WHITE)	Ⓣ THERMOPLASTIC
③ PAVEMENT MARKING LINE 100mm (YELLOW)	⑧ PAVEMENT MARKING LINE 300mm (YELLOW)	Ⓟ POLYUREA
④ PAVEMENT MARKING LINE 125mm (WHITE)	⑨ PAVEMENT MARKING LINE 600mm (WHITE)	Ⓜ TAPE, TYPE III
⑤ PAVEMENT MARKING LINE 150mm (WHITE)	⑩ RAISED REFLECTIVE PAVEMENT MARKER	▬ PROPOSED PAVT. MARKING
		---- EXISTING PAVT. MARKING
		▹ PROPOSED CRYSTAL MARKERS
		▹ EXISTING CRYSTAL MARKERS

SEE "PAVEMENT ELEVATION AND JOINTING" SHEETS FOR LOCATIONS OF SHLD RUMBLE STRIPS.

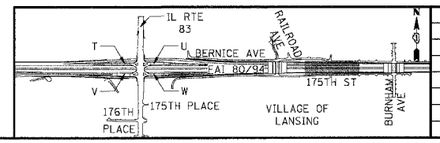

REVISIONS	
NAME	DATE

ILLINOIS DEPARTMENT OF TRANSPORTATION
F.A.I. ROUTE 80/94 (KINGERY EXPRESSWAY)
EB & WB INSIDE LANES (MAINLINE) CONSTRUCTION
COOK COUNTY

PAVEMENT MARKING
FAI 80/94
STA. 6+200 TO STA. 6+550

SCALE: 1:500 DRAWN BY: JFS
DATE: 8/22/05 CHECKED BY: GJF

TENG & ASSOCIATES, INC.
ENGINEERS/ARCHITECTS/PLANNERS
CHICAGO, ILLINOIS

..\VR170022A.DGN ..\MR170052A.DGN ..\PB95002A.DGN ..\VR170032A.DGN ..\PW170092A.DGN ..\PB170022A.DGN ..\AB95002A.DGN ..\PB170022A.DGN
8-18-2005, 10:17:25 T:\DOCUMENT\1537\DGN\CIVIL\DGN\PM170A2A.DGN BAUZEKJ
1 2 3 4 5 6 7 8 9 10 11 12 13 14 15 16 17 18 19 20 21 22 23 24 25 26 27 28 29 30 31 32 33 34 35 36 37 38 39 40 41 42 43 44 45 46 47 48 49 50 51 52 53 54 55 56 57 58 59 60 61 63