F.A.I. RTE.	SECTION	COUNTY	TOTAL SHEETS	SHEET NO.
80/94	*	COOK	631	305
STA.		TO STA.		
FED. ROAD DIST. NO.		ILLINOIS	FED. AID PROJECT	

* (2425 & 2626) R-2 CONTRACT NO. 62111

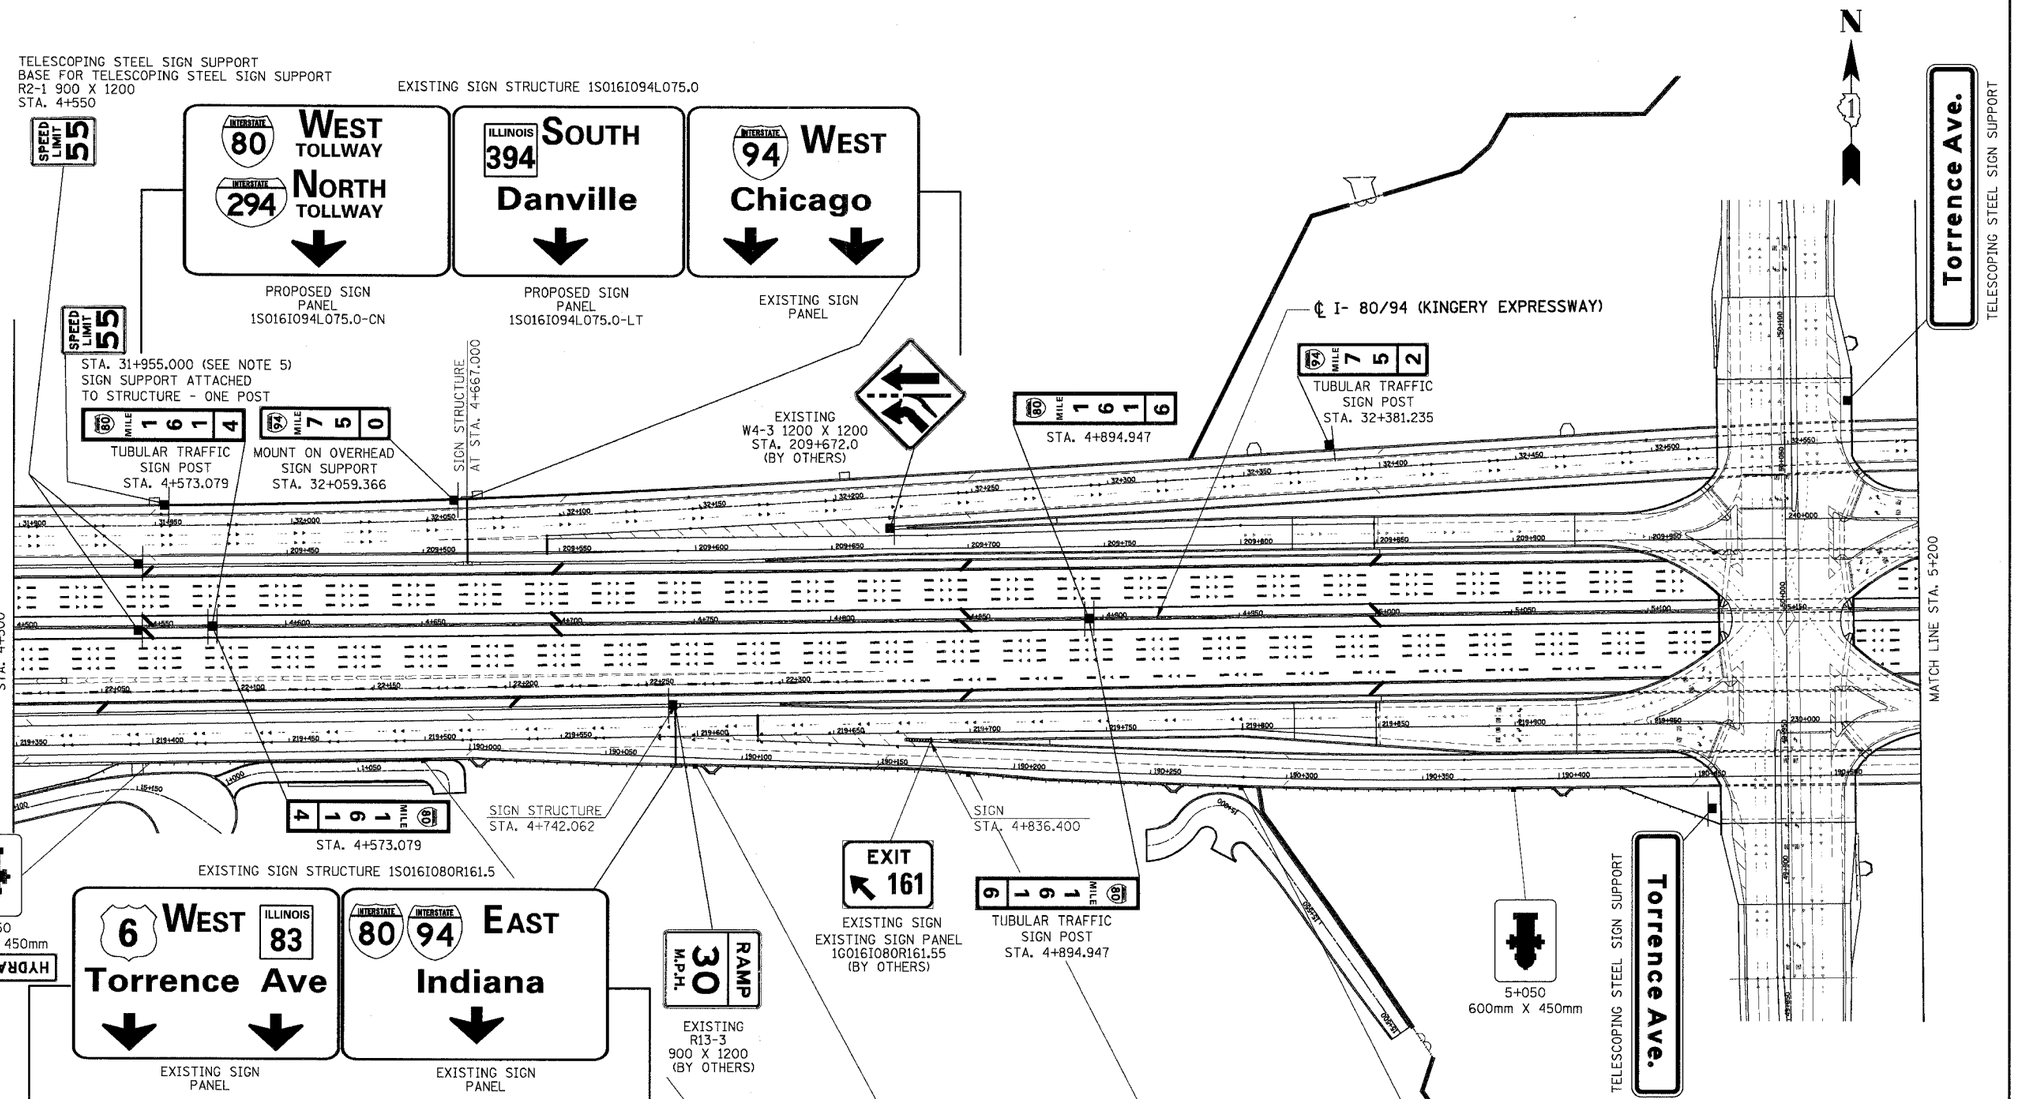

NOTES:

1. SEE SIGN PANEL DETAILS FOR PANEL SIZES AND LETTERING DETAILS.
2. SEE STRUCTURAL PLANS FOR DETAILS OF FOUNDATIONS AND TRUSSES.
3. COORDINATE SIGN PLACEMENT FOR FIRE HYDRANT ACCESS OPENINGS IN NOISE ABATEMENT WALLS WITH CONTRACT 62114.
4. THE COST OF MOUNTING OF SIGNS TO OVERHEAD AND CANTILEVER SIGN SUPPORTS SHALL BE INCLUDED IN THE CONTRACT UNIT PRICE FOR SIGN PANEL OF THE TYPE SPECIFIED.
5. LOCATE SIGN SUPPORT ATTACHED TO STRUCTURE A MINIMUM OF 450MM FROM EXPANSION JOINTS IN PARAPET.

REVISIONS	
NAME	DATE

ILLINOIS DEPARTMENT OF TRANSPORTATION
F.A.I. ROUTE 80/94 (KINGERY EXPRESSWAY)
EB & WB INSIDE LANES (MAINLINE) CONSTRUCTION
COOK COUNTY

PROPOSED SIGNING PLAN
FAI 80/94
STA. 4+500 TO STA. 5+200

SCALE: 1000 DRAWN BY: MK
DATE: 8/22/05 CHECKED BY: DH

TENG
TENG & ASSOCIATES, INC.
ENGINEERS/ARCHITECTS/PLANNERS
CHICAGO, ILLINOIS

..\SECONDARY_SIGN.DGN, ..\HRA0022A.DGN, ..\PR9300ZA.DGN, ..\SR17002A.DGN, ..\MR17002A.DGN, ..\VR17002A.DGN, ..\VR17003ZA.DGN, ..\V89950ZA.DGN, ..\SJIARD2A.DGN, ..\SJIT202A.DGN
8-18-2005, 10:18:37 I:\DOCUMENT\93750\CIVIL\DGN\SSIT002A.DGN BAJZEKKJ
2 3 4 