F.A.I. RTE.	SECTION	COUNTY	TOTAL SHEETS	SHEET NO.
80/94	*	COOK	631	450
STA.		TO STA.		
FED. ROAD DIST. NO.		ILLINOIS	FED. AID PROJECT	

* (2425 & 2626) R-2 CONTRACT NO. 62111

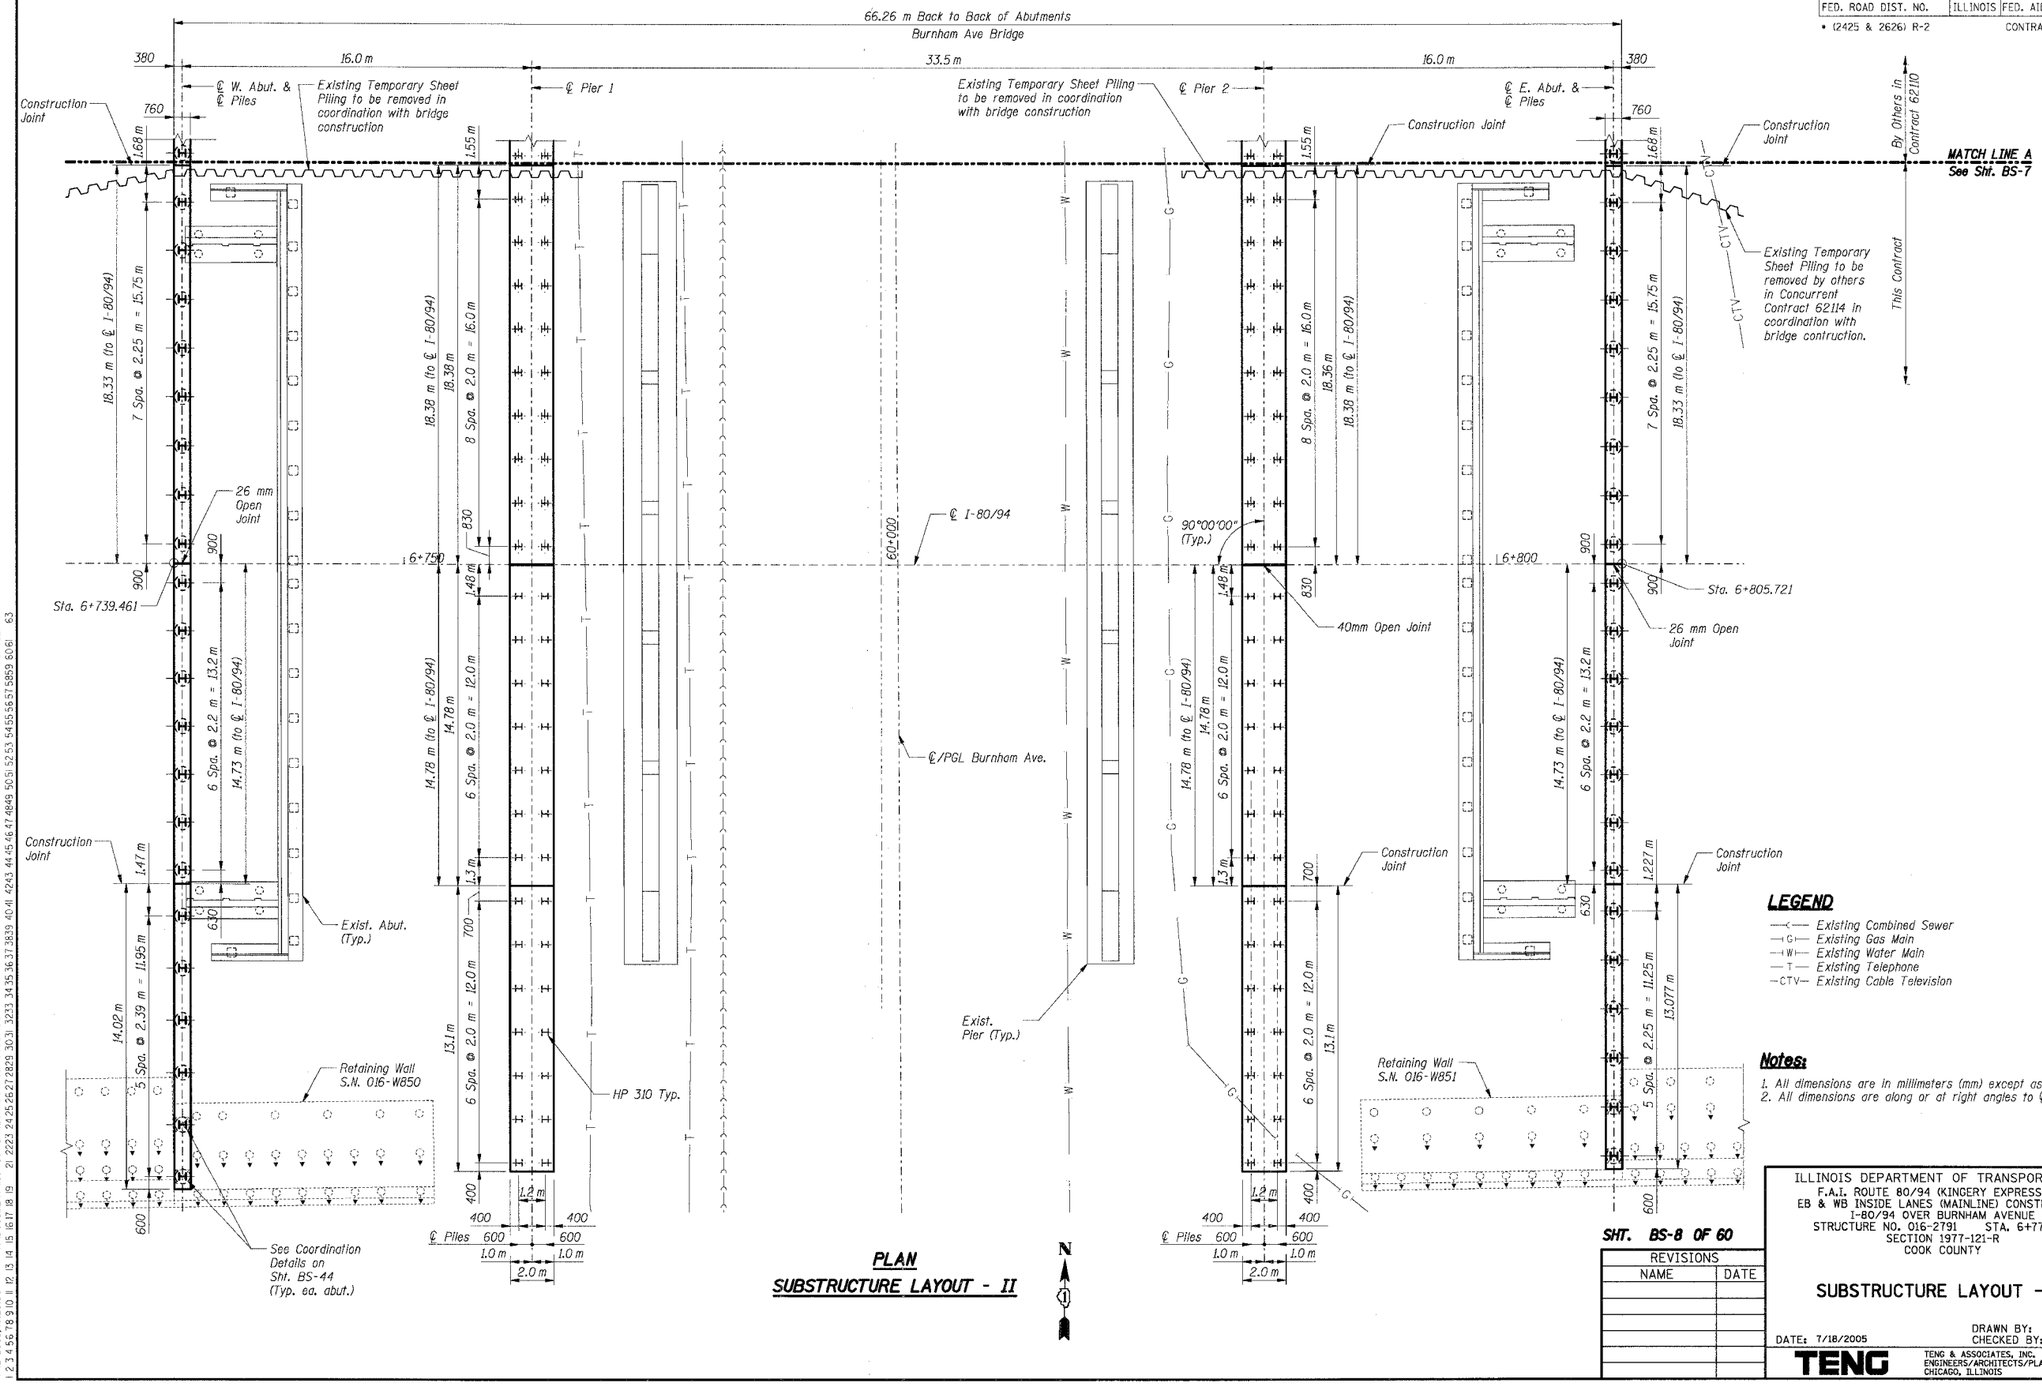

PLAN
SUBSTRUCTURE LAYOUT - II

LEGEND

- Existing Combined Sewer
- Existing Gas Main
- Existing Water Main
- Existing Telephone
- Existing Cable Television

Notes:

1. All dimensions are in millimeters (mm) except as noted.
2. All dimensions are along or at right angles to ℄ I-80/94.

SHT. BS-8 OF 60

REVISIONS	
NAME	DATE

ILLINOIS DEPARTMENT OF TRANSPORTATION
F.A.I. ROUTE 80/94 (KINGERY EXPRESSWAY)
EB & WB INSIDE LANES (MAINLINE) CONSTRUCTION
I-80/94 OVER BURNHAM AVENUE
STRUCTURE NO. 016-2791 STA. 6+772.591
SECTION 1977-121-R
COOK COUNTY

SUBSTRUCTURE LAYOUT - II

DATE: 7/18/2005
DRAWN BY: FD
CHECKED BY: TCU

TENG
TENG & ASSOCIATES, INC.
ENGINEERS/ARCHITECTS/PLANNERS
CHICAGO, ILLINOIS

..\RS17R102A.DGN, ..\HR99R022A.DGN, ..\SL99R032A.DGN, ..\PR99R002A.DGN, ..\RS99R012A.DGN, ..\ES99R012A.DGN, ..\SL99R012A.DGN, ..\LR99R052A.DGN, ..\AB99R002A.DGN, ..\SL99M062A.DGN
7-12-2005, 10:26:30 T:\DOCUMENT\93175\01\STRUCT\DGN\SL176052A.DGN BAJZEKKJ
1 2 3 4 5 6 7 8 9 10 11 12 13 14 15 16 17 18 19 21 2223 24 25 26 27 2829 30 31 3233 34 35 36 37 3839 40 41 4243 44 45 46 47 4849 50 51 52 53 54 55 56 57 5859 60 61 63