F.A.I. RTE.	SECTION	COUNTY	TOTAL SHEETS	SHEET NO.
80/94	*	COOK	631	522
STA.	TO STA.			
FED. ROAD DIST. NO.	ILLINOIS	FED. AID PROJECT		

* (2425 & 2626) R-2 CONTRACT NO. 62111

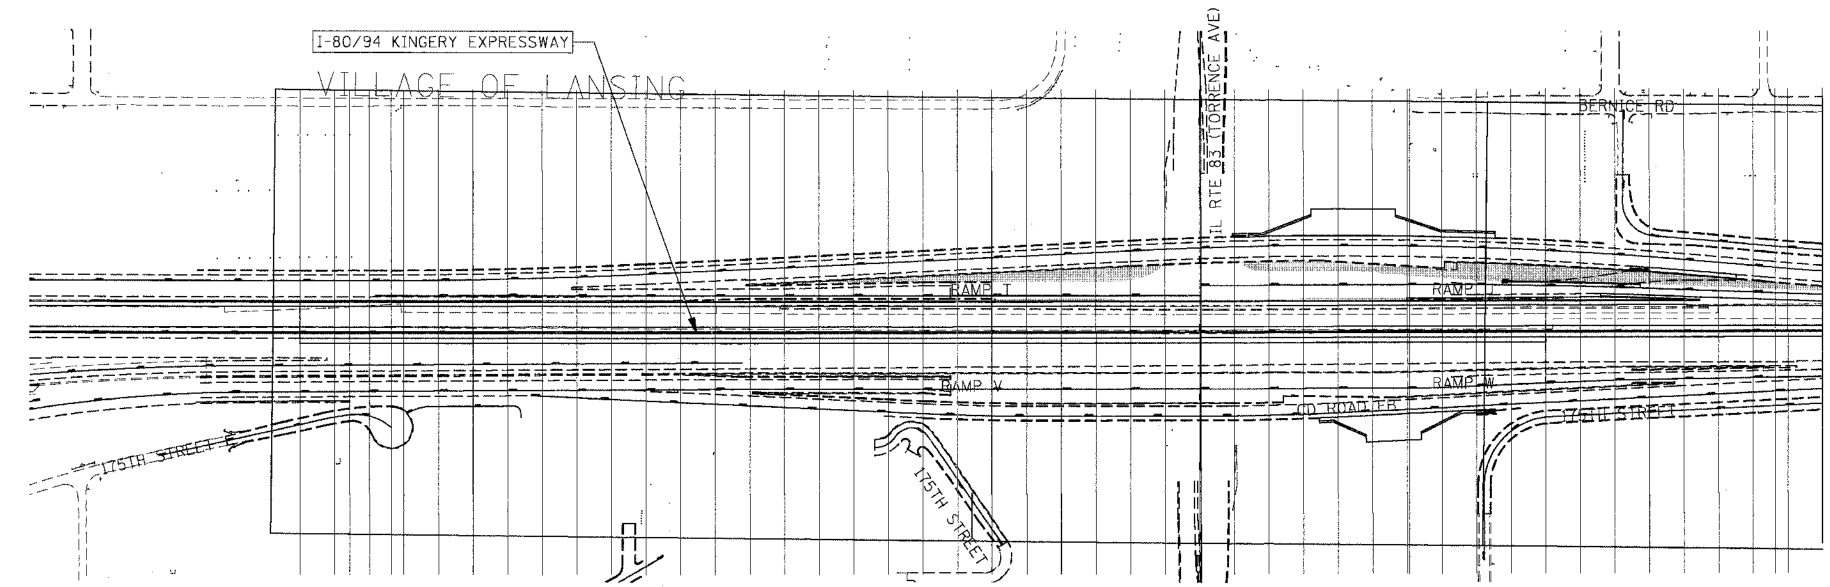

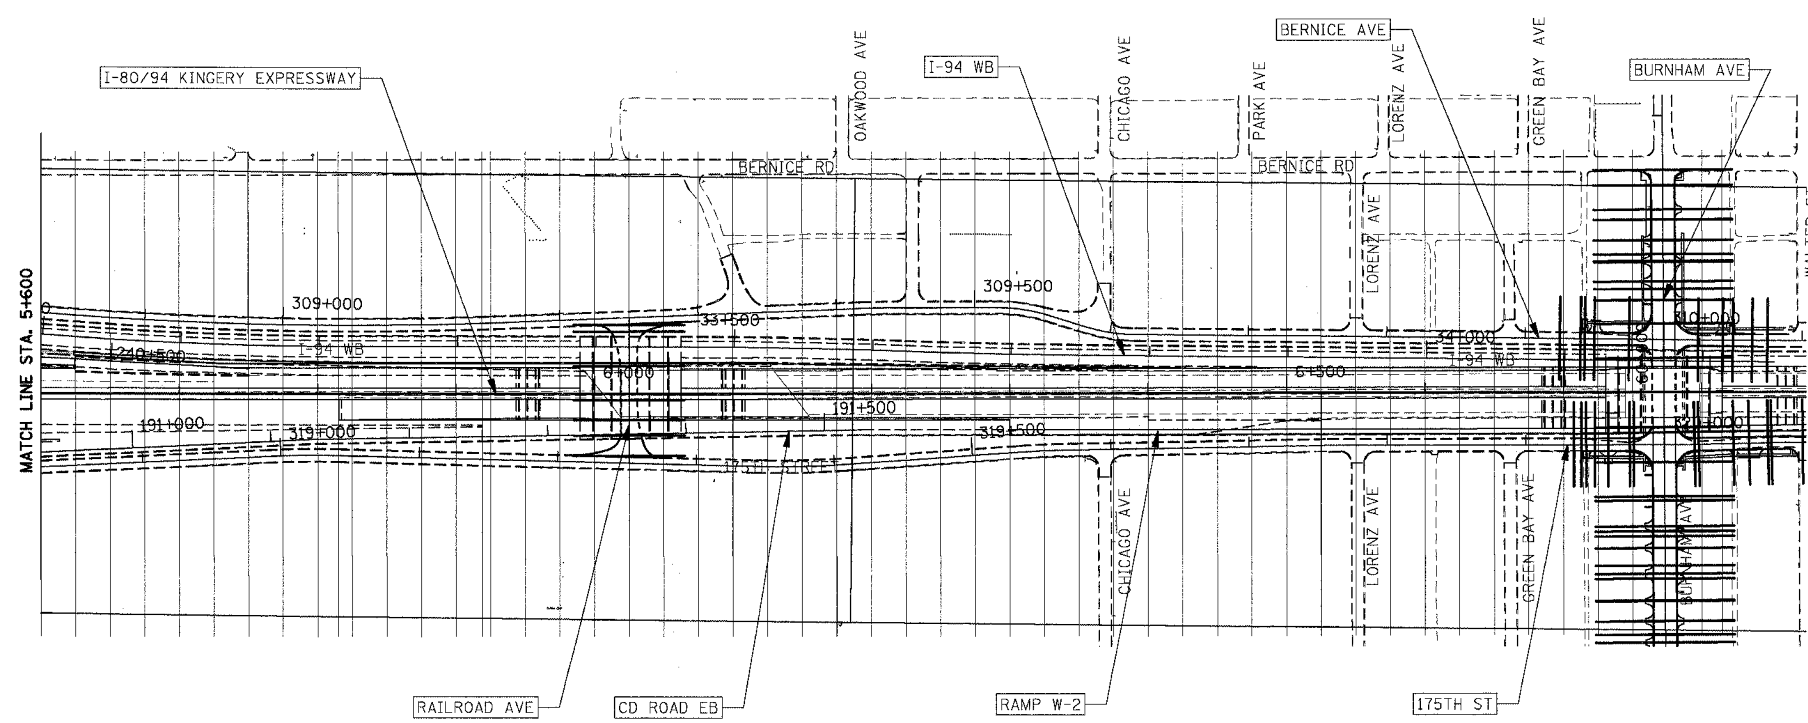

N

LEGEND

----- EXISTING

REVISIONS	
NAME	DATE

ILLINOIS DEPARTMENT OF TRANSPORTATION
F.A.I. ROUTE 80/94 (KINGERY EXPRESSWAY)
EB & WB INSIDE LANES (MAINLINE) CONSTRUCTION
COOK COUNTY

CROSS SECTION KEY MAP

SCALE: 1:2500
DATE: 8/22/05

DRAWN BY: MZD
CHECKED BY: RJS

TENG

TENG & ASSOCIATES, INC.
ENGINEERS/ARCHITECTS/PLANNERS
CHICAGO, ILLINOIS

..\HRI70032A.DGN, ..\AB99001 2A.DGN, ..\PB99001 2A.DGN, ..\XRI7001 2A.DGN, ..\HRI30042A.DGN, ..\PRI7001 2A.DGN, ..\XPI7001 2A.DGN, ..\XRI7001 2A.DGN, ..\PRI7001 2A.DGN, ..\XPI7001 2A.DGN, ..\HRI30042A.DGN, ..\HRI35032A.DGN
8-18-2005, 10:27:55 T:\DOCUMENT\I93I750I\CIVIL\DGN\XSI70102A.DGN BAJZEKKJ
1 2 3 4 5 6 7 8 9 10 11 12 13 14 15 16 17 18 19 20 21 22 23 24 25 26 27 28 29 30 31 32 33 34 35 36 37 38 39 40 41 42 43 44 45 46 47 48 49 50 51 52 53 54 55 56 57 58 59 60 61 63