F.A.I. RTE.	SECTION	COUNTY	TOTAL SHEETS	SHEET NO.
83	*	COOK	631	531
STA.		TO STA.		
FED. ROAD DIST. NO.		ILLINOIS	FED. AID PROJECT	
* (2425 & 2626) R-2			CONTRACT NO. 62111	

LEGEND

EXISTING PAVEMENT

TEMPORARY PAVEMENT

POROUS GRANULAR EMBANKMENT

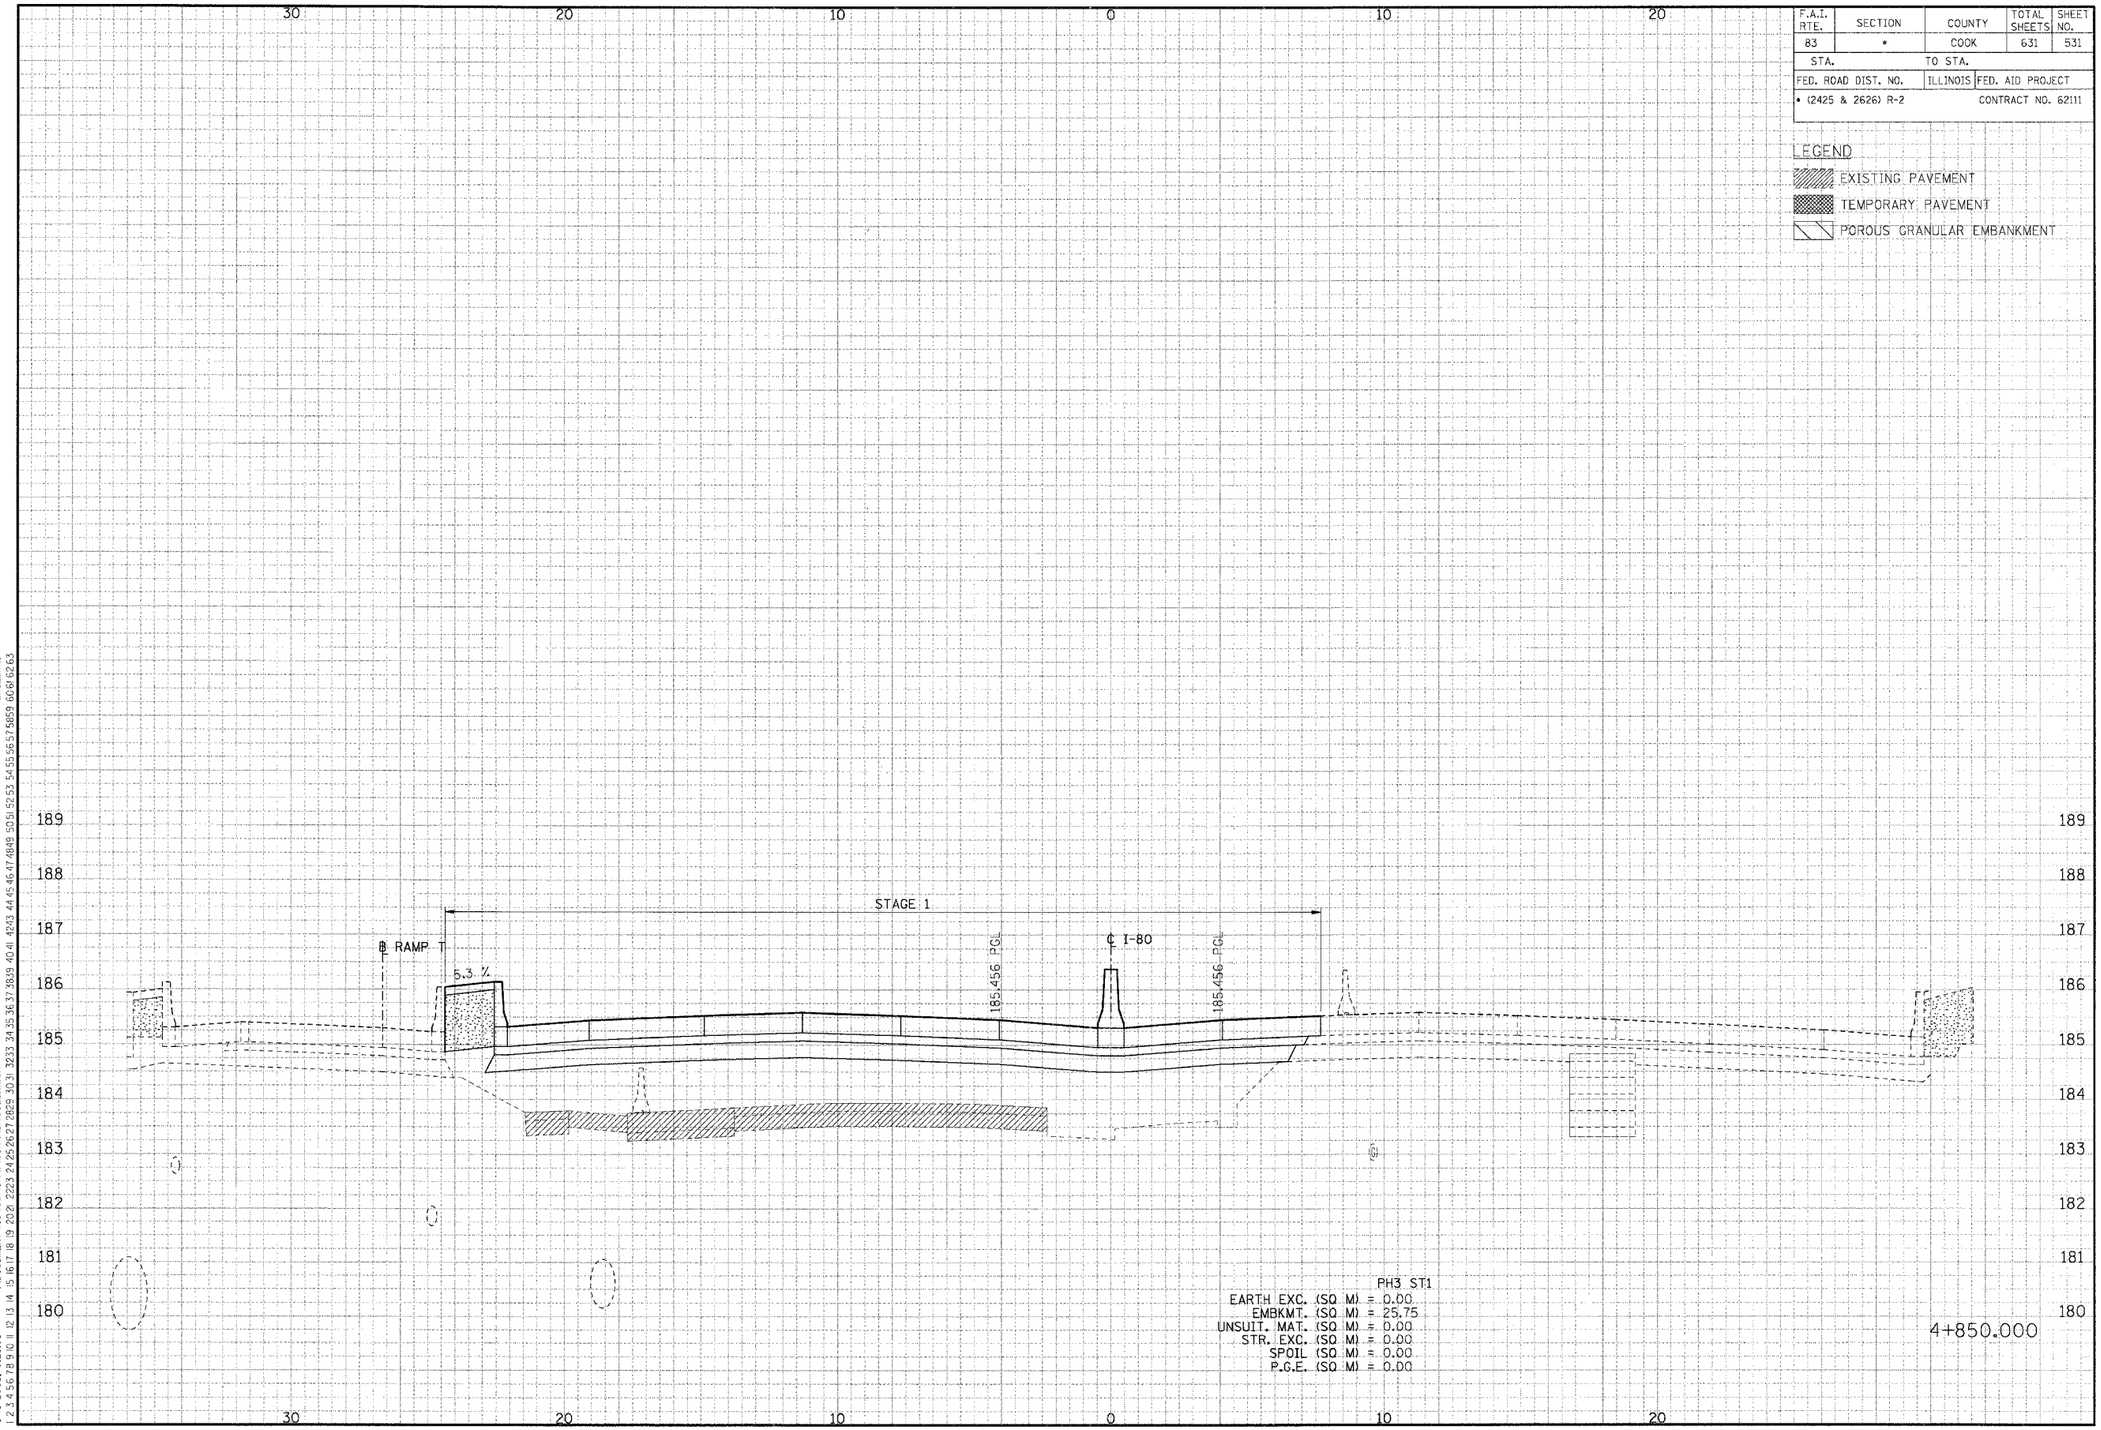

CROSS-SECTIONS FOR I-80/94

ORIGINAL SURVEY / FINAL SURVEY	NO.	NOTE BOOK	SURVEYED	PLOTTED	TRIANGULATE	AREAS CHECKED	BY	DATE

..\XR8900I2A.DGN ..\VP1T0032A.DGN ..\PR7T0012A.DGN ..\VP1T0032A.DGN ..\VXW13003ZA.DGN ..\VSL9980I2A.DGN ..\VXW13003ZA.DGN ..\VRF70022A.DGN ..\VXR13002ZA.DGN ..\PR9900I2A.DGN ..\PRI3002A.DGN ..\DRI3003ZA.DGN ..\VXW1T0032A.DGN ..\VSL9980I2A.DGN ..\VSI70032A.DGN ..\VRI7T022A.DGN
8-18-2005, 10:28:08 I:\DOCUMENTS\93750\CIVIL\DGN\VSI70032A.DGN BAJZEKJ
1 2 