F.A.Q. RTE.	SECTION	COUNTY	TOTAL SHEETS	SHEET NO.
83	*	COOK	631	537
STA.		TO STA.		
FED. ROAD DIST. NO.		ILLINOIS	FED. AID PROJECT	
* (2425 & 2626) R-2			CONTRACT NO. 62111	

LEGEND

EXISTING PAVEMENT

TEMPORARY PAVEMENT

POROUS GRANULAR EMBANKMENT

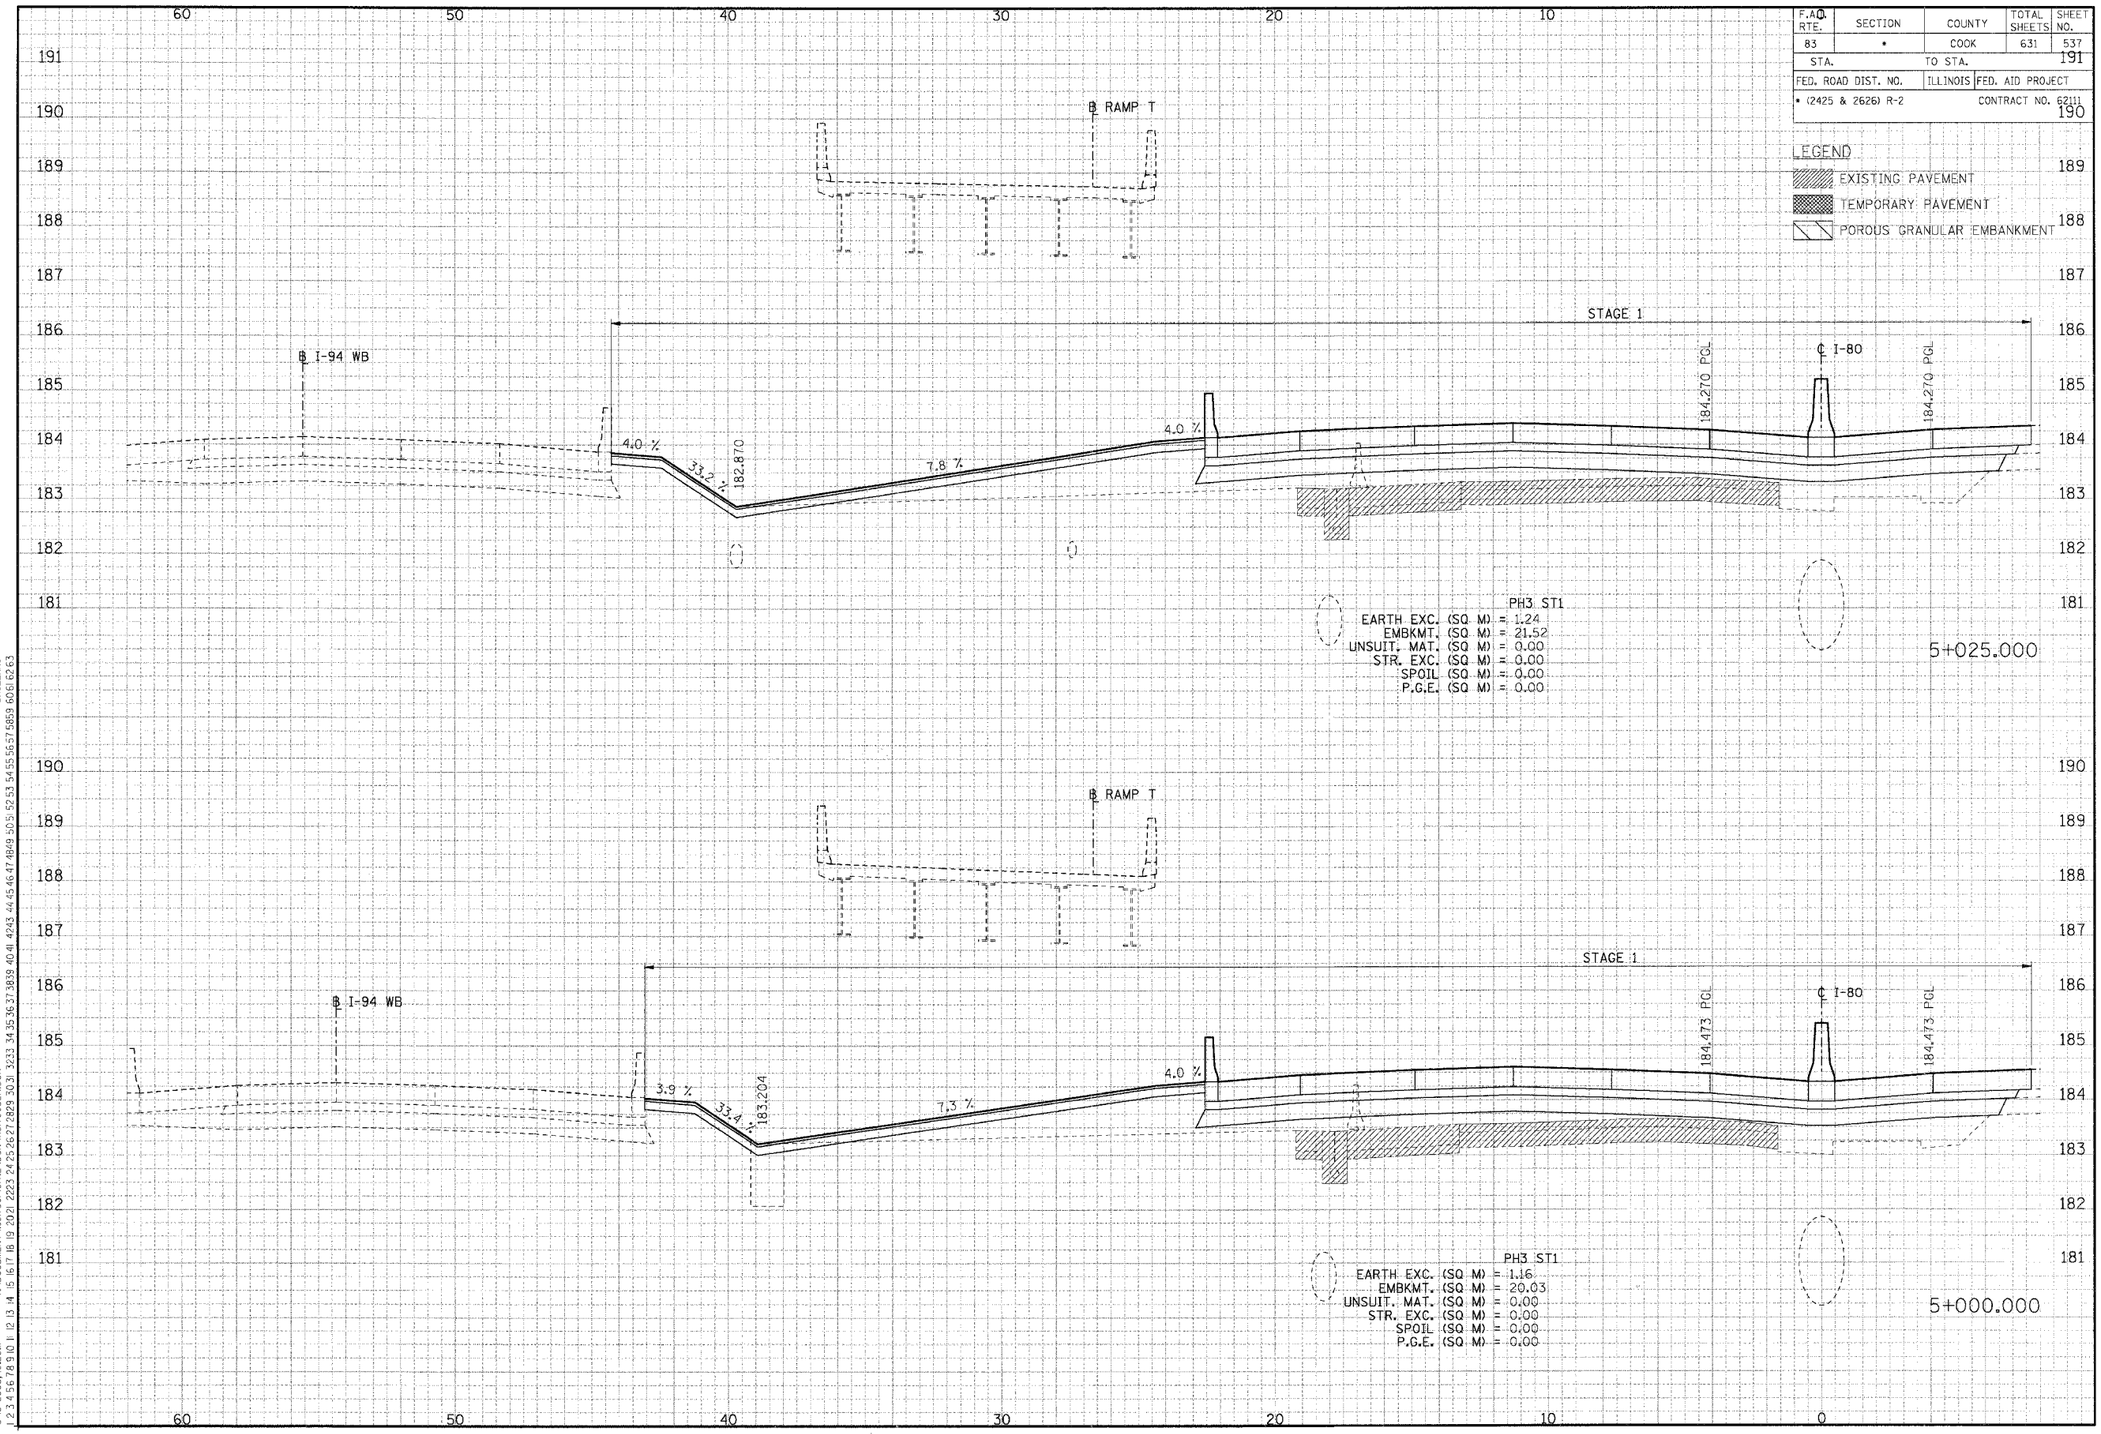

CROSS-SECTIONS FOR I-80/94

FINAL SURVEY NOTE BOOK
NO.
SURVEYED
PLOTTED
CHECKED
AREAS CHECKED
BY
DATE

DRAWN
START
NOTE BOOK
NO.
SURVEYED
PLOTTED
CHECKED
AREAS
AREAS CHECKED
BY
DATE

\\XR19S002A.DGN, \\XR17008ZA.DGN, \\XR17002A.DGN, \\PR13003ZA.DGN, \\VWT0032A.DGN, \\SL99R02A.DGN, \\G99R02A.DGN, \\TR17027A.DGN
8-18-2005, tbz8ll
I:\DOCUMENT\1989\PROJ\WL\DGN\XS\T0032A.DGN
BAJ/EKKJ