F.A.U. RTE.	SECTION	COUNTY	TOTAL SHEETS	SHEET NO.
83	•	COOK	631	539
STA.		TO STA.		
FED. ROAD DIST. NO.		ILLINOIS	FED. AID PROJECT	
• (2425 & 2626) R-2			CONTRACT NO. 62111	

LEGEND

EXISTING PAVEMENT

TEMPORARY PAVEMENT

POROUS GRANULAR EMBANKMENT

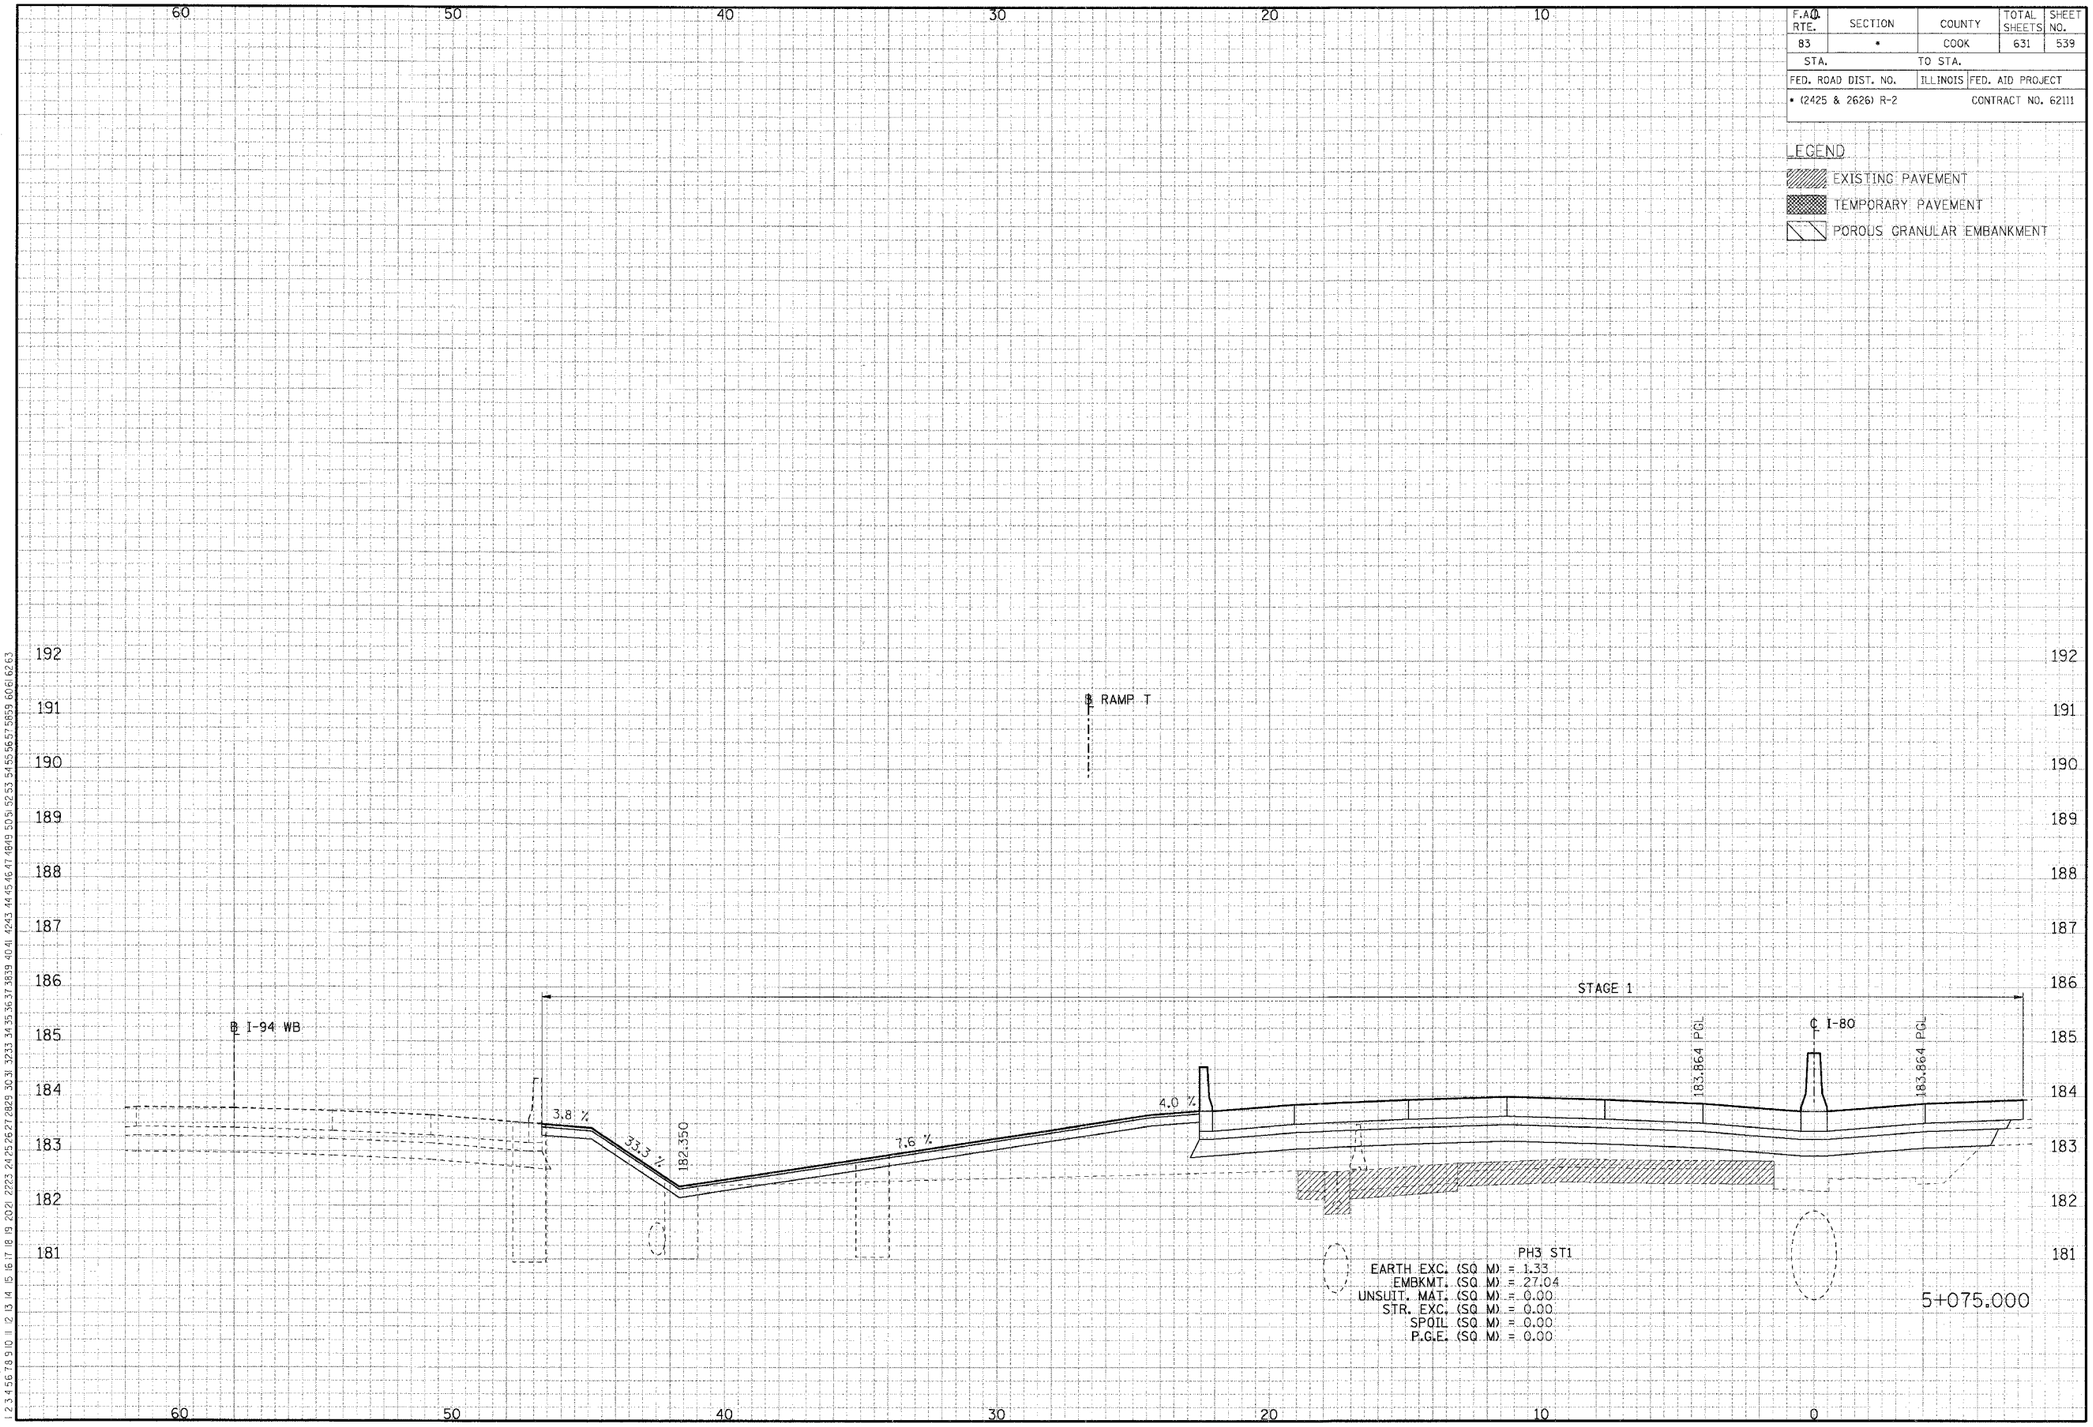

CROSS-SECTIONS FOR I-80/94

FINAL SURVEY — NOTE BOOK — NO. — SURVEYED — PLOTTED — TEMPLATE — AREAS CHECKED — BY — DATE

ORIGINAL SURVEY — NOTE BOOK — NO. — SURVEYED — PLOTTED — TEMPLATE — AREAS CHECKED — BY — DATE

..\XR99002A.DGN, ..\XR17002A.DGN, ..\DR33032A.DGN, ..\XWT0032A.DGN, ..\SI99R02A.DGN, ..\U099R02A.DGN, ..\VR17022A.DGN
8-18-2005, 10:28:52 T:\DOCUMENT\93175\CIVIL\DGN\XS17003A.DGN BAJZEKKJ
1 2 
..\XR99002A.DGN, ..\XR17002A.DGN, ..\PR17002A.DGN, ..\XP17003ZA.DGN, ..\XW33032A.DGN, ..\XWT0032A.DGN, ..\NHR17002A.DGN, ..\XR13022A.DGN, ..\PR99002A.DGN, ..\PR33002A.DGN, ..\PR17002A.DGN