F.A.I. RTE.	SECTION	COUNTY	TOTAL SHEETS	SHEET NO.
83	*	COOK	631	577
STA.		TO STA.		
FED. ROAD DIST. NO.		ILLINOIS	FED. AID PROJECT	
* (2425 & 2626) R-2		CONTRACT NO. 62111		

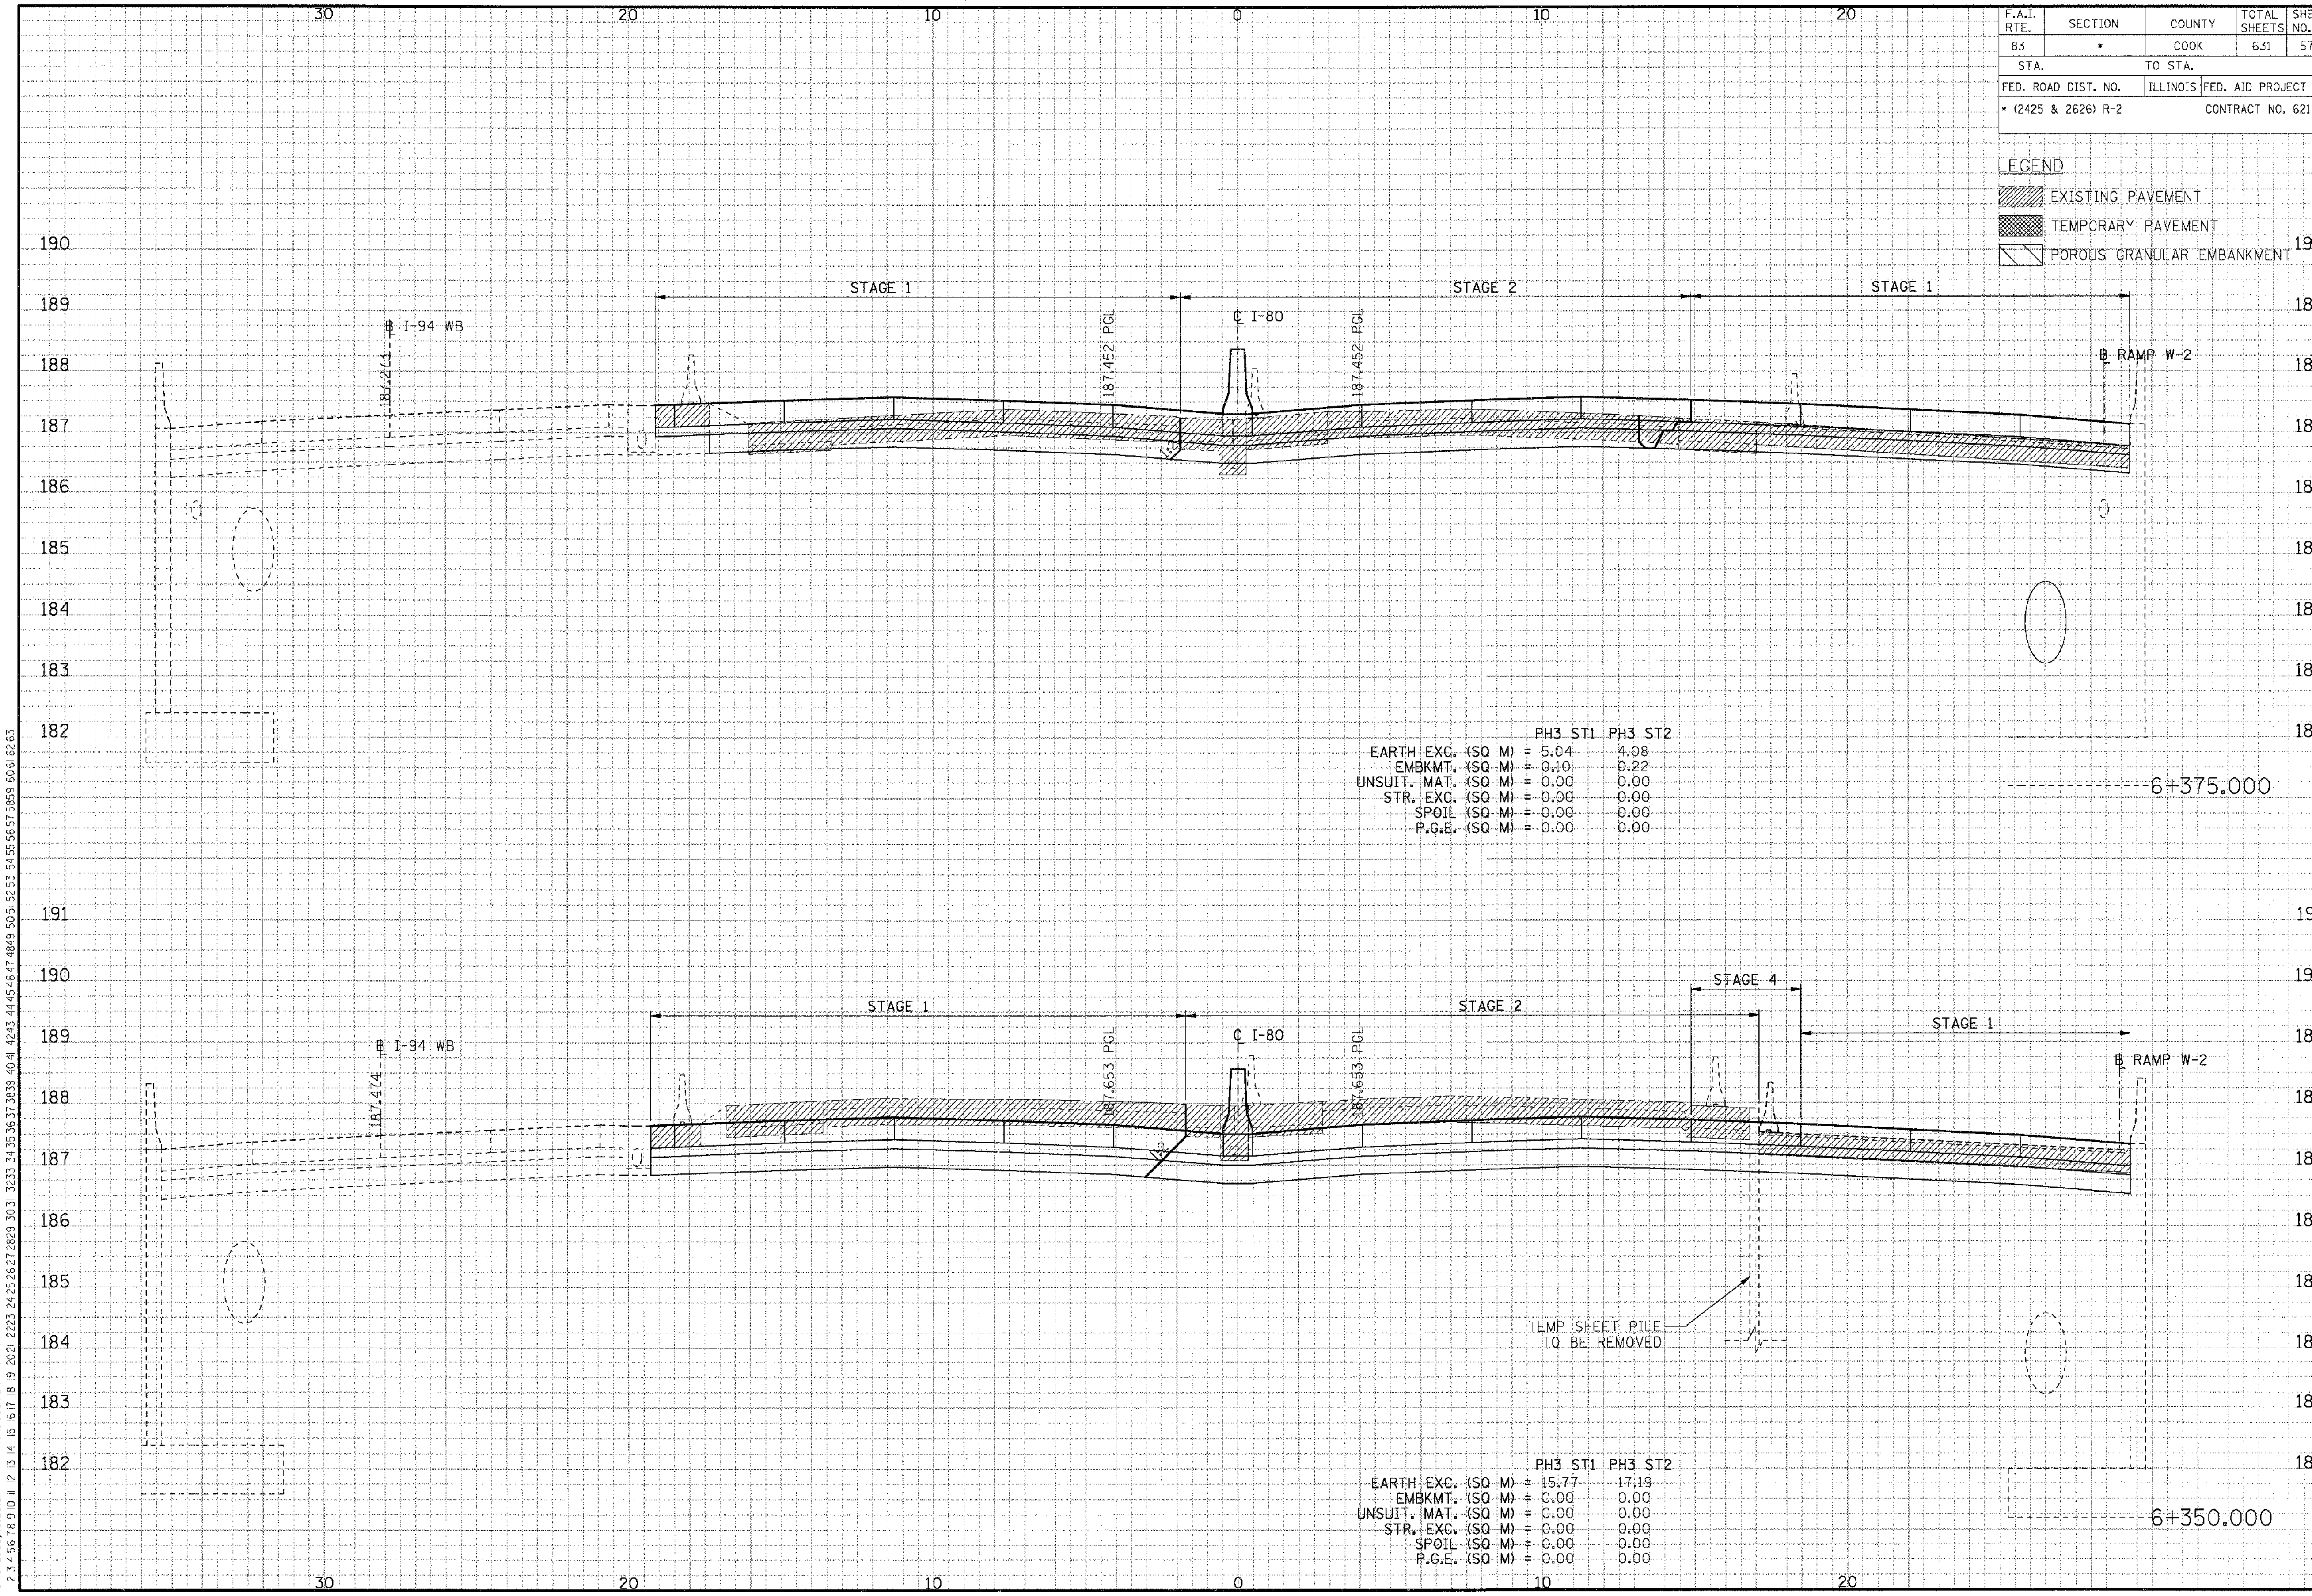

FINAL SURVEY	SURVEYED	BY	DATE
NOTE BOOK	PLOTTED		
NO.	TEMPLATE		
	AREAS		
	AREAS CHECKED		

ORIGINAL SURVEY	SURVEYED	BY	DATE
NOTE BOOK	PLOTTED		
NO.	TEMPLATE		
	AREAS		
	AREAS CHECKED		

..\XR99OO12A.DGN, ..\XPI70012A.DGN, ..\PRI70012A.DGN, ..\XPI70032A.DGN, ..\XWI30012A.DGN, ..\HRI70022A.DGN, ..\XRI30022A.DGN, ..\PR99OO12A.DGN, ..\PRI30012A.DGN, ..\DRI30032A.DGN, ..\XWI70032A.DGN, ..\SL99RO12A.DGN, ..\IG99RO12A.DGN, ..\TRI77022A.DGN

8-18-2005, 10:28:31 T:\DOCUMENT\931750\CIVIL\DGN\XSI70032A.DGN BAJZEKKJ

CROSS-SECTIONS FOR I-80/94