F.A.I. RTE.	SECTION	COUNTY	TOTAL SHEETS	SHEET NO.
83	*	COOK	631	594
STA.		TO STA.		
FED. ROAD DIST. NO.		ILLINOIS	FED. AID PROJECT	
* (2424 & 2626)R-2			CONTRACT NO. 62111	

LEGEND

EXISTING PAVEMENT

STRUCTURAL EXCAVATION

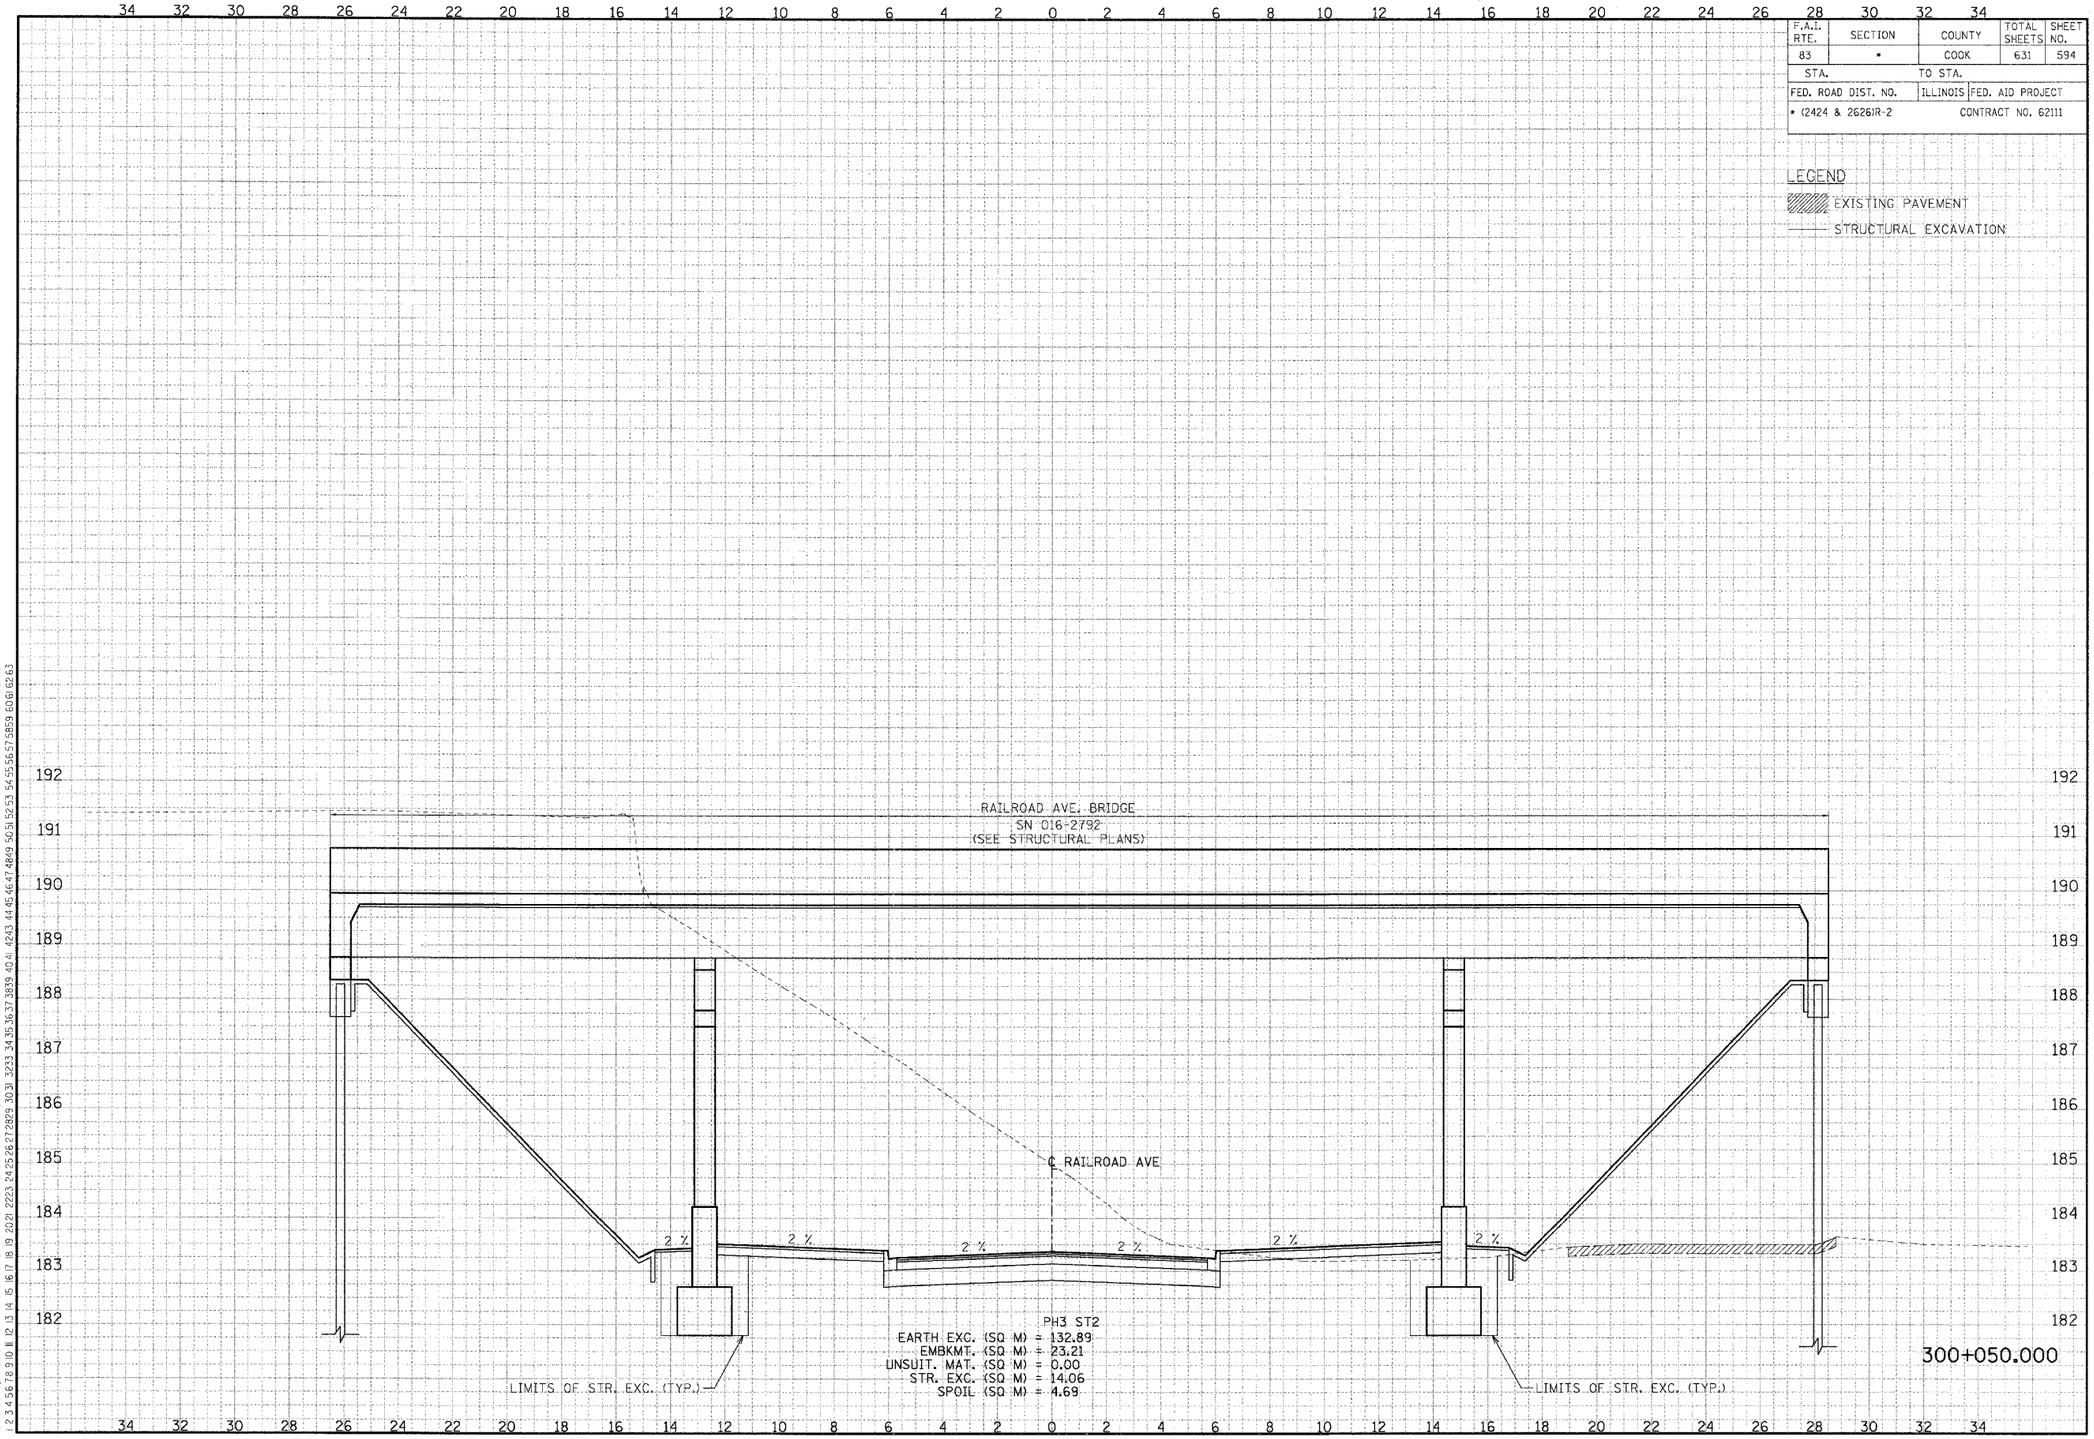

CROSS-SECTIONS FOR RAILROAD AVENUE

FINAL SURVEY		BY	DATE
NOTE BOOK	SURVEYED		
	PLOTTED		
	TEMPLATE		
	AREAS		
NO.	AREAS CHECKED		

ORIGINAL SURVEY		BY	DATE
NOTE BOOK	SURVEYED		
	PLOTTED		
	TEMPLATE		
	AREAS		
NO.	AREAS CHECKED		

..\PR17001A.DGN, ..\HR17002A.DGN, ..\XP17001A.DGN, ..\DR990032A.DGN, ..\TS17001A.DGN, ..\PR990012A.DGN, ..\XX060252A.DGN, ..\TLT1001A.DGN, ..\XR1A001A.DGN, ..\DR060052A.DGN, ..\SL99R012A.DGN
8-18-2005, 10:28:57 T:\DOCUMENT\93175011\CIVIL\DGN\XS170042A.DGN BAJZEKKJ