F.A.I. RTE.	SECTION	COUNTY	TOTAL SHEETS	SHEET NO.
83	*	COOK	631	609
STA.		TO STA.		
FED. ROAD DIST. NO.		ILLINOIS	FED. AID PROJECT	
* (2425 & 2626) R-2		CONTRACT NO. 62111		

LEGEND

EXISTING PAVEMENT

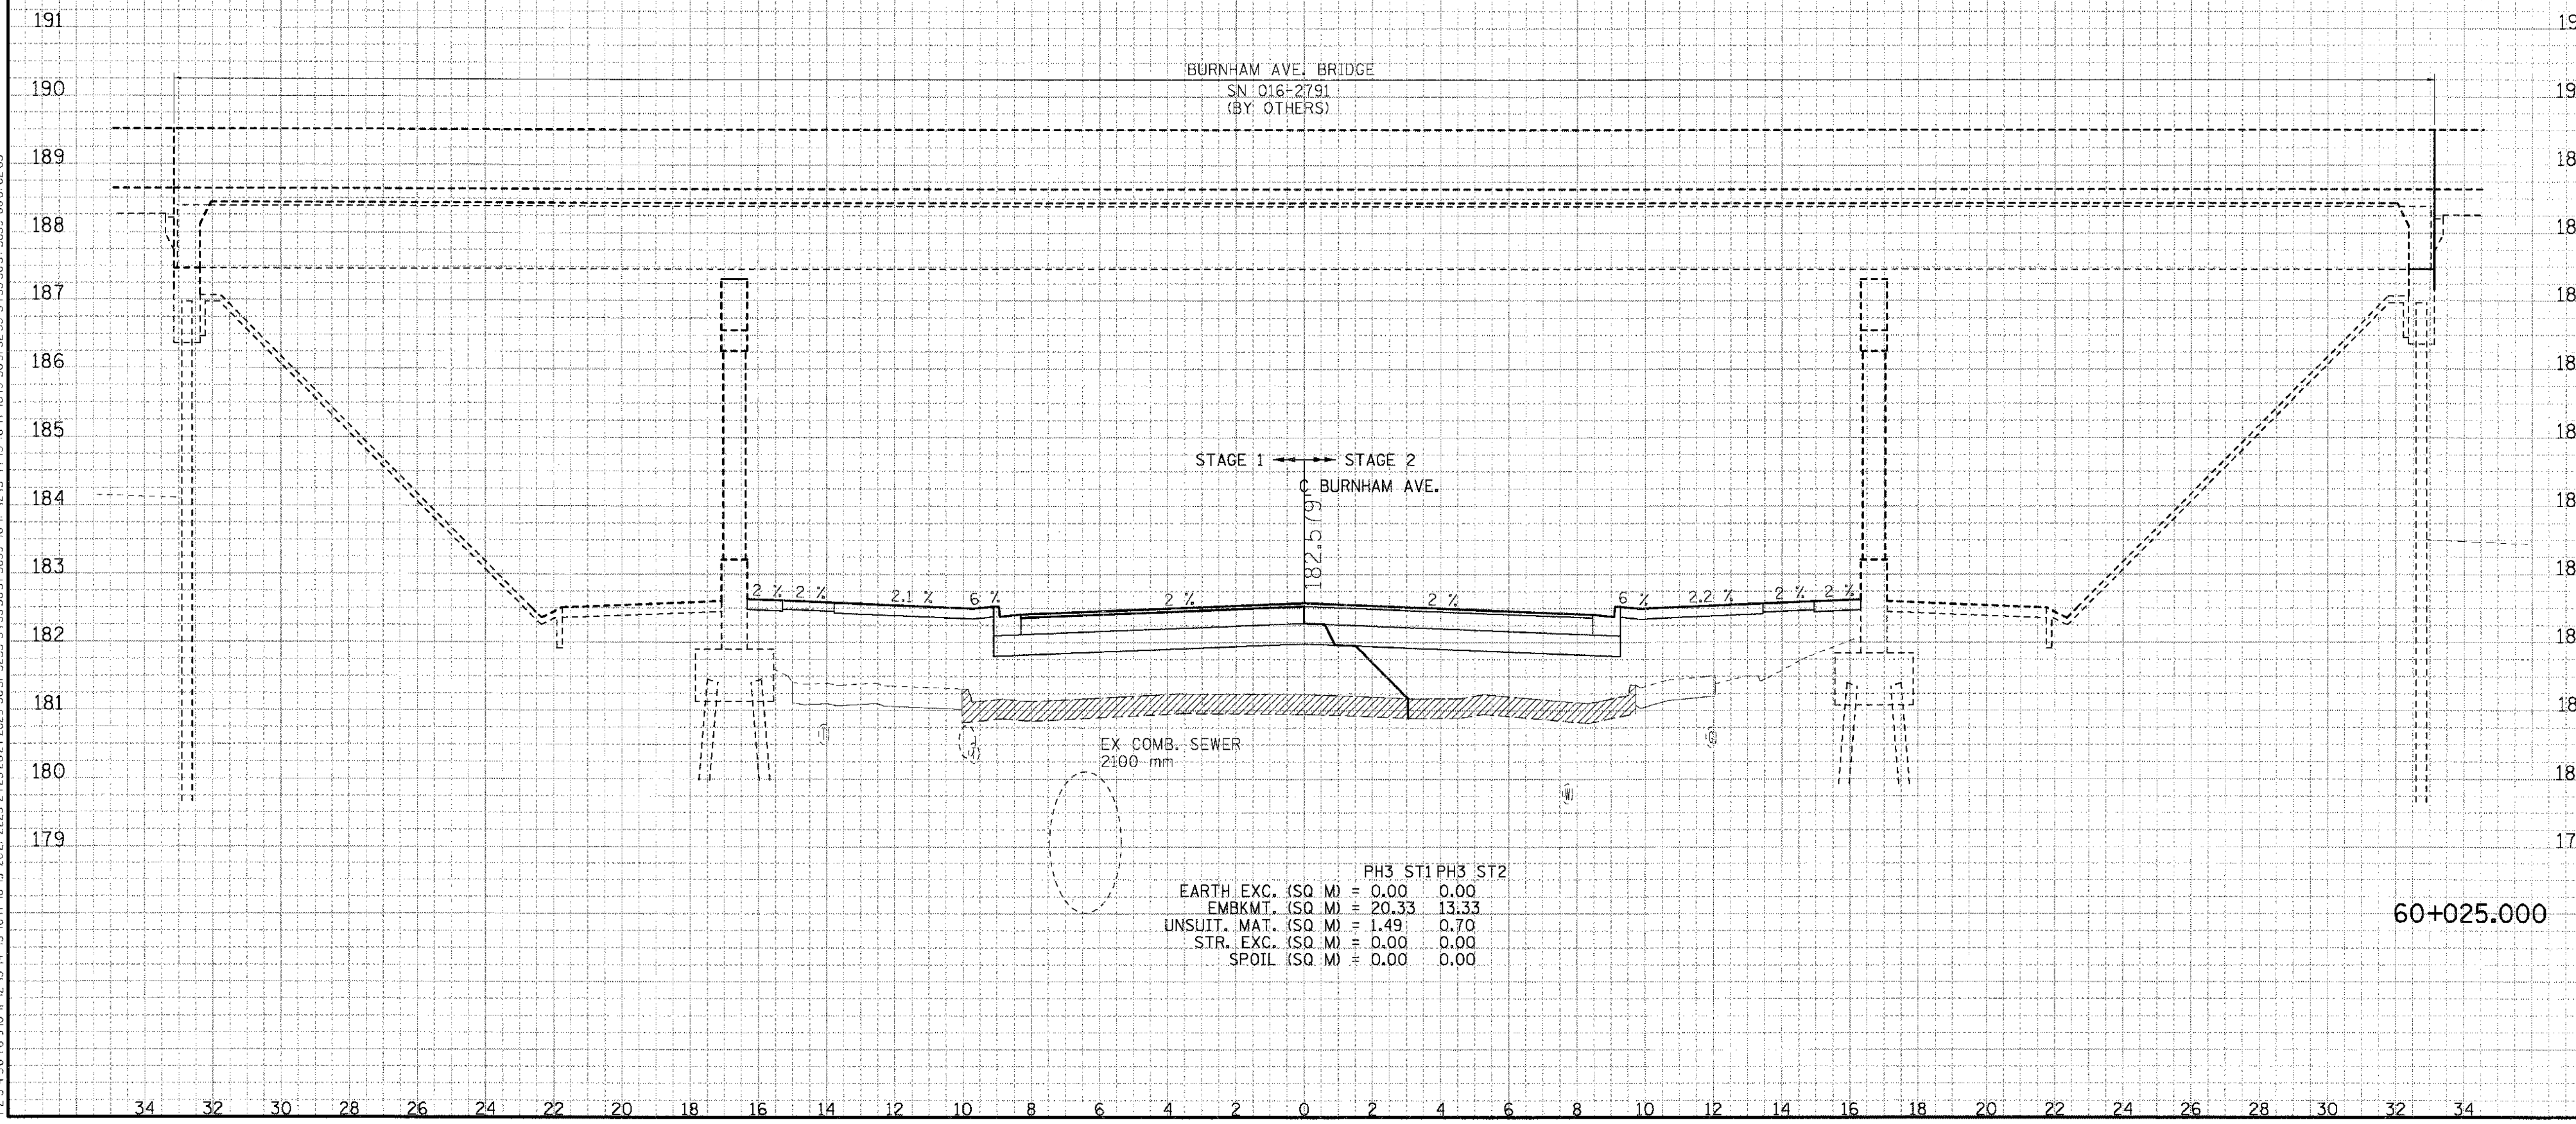

	PH3 ST1	PH3 ST2
EARTH EXC. (SQ M) =	0.00	0.00
EMBKMT. (SQ M) =	20.33	13.33
UNSUIT. MAT. (SQ M) =	1.49	0.70
STR. EXC. (SQ M) =	0.00	0.00
SPOIL (SQ M) =	0.00	0.00

60+025.000

CROSS-SECTIONS FOR BURNHAM AVENUE

FINAL SURVEY	SURVEYED / PLOTTED / TEMPLATE / AREAS / AREAS CHECKED	BY	DATE
NOTE BOOK NO.			

ORIGINAL SURVEY	SURVEYED / PLOTTED / TEMPLATE / AREAS / AREAS CHECKED	BY	DATE
NOTE BOOK NO.			

..\HRI70022A.DGN, ..\PRI70012A.DGN, ..\DR990032A.DGN, ..\XPI70012A.DGN, ..\XR990012A.DGN, ..\TLTL0252A.DGN, ..\XX060292A.DGN, ..\PR060012A.DGN, ..\PR990012A.DGN, ..\PRI30012A.DGN, ..\RRI70012A.DGN, ..\XWI70042A.DGN

8-19-2005, 13:08:59 T:\DOCUMENT\93175011\CIVIL\DGN\XSI70052A.DGN BAJZEKKJ