F.A.I. RTE.	SECTION	COUNTY	TOTAL SHEETS	SHEET NO.
83	*	COOK	631	621
STA.		TO STA.		
FED. ROAD DIST. NO.		ILLINOIS	FED. AID PROJECT	
* (2425 & 2626) R-2			CONTRACT NO. 62111	

LEGEND

EXISTING PAVEMENT

STRUCTURAL EXCAVATION

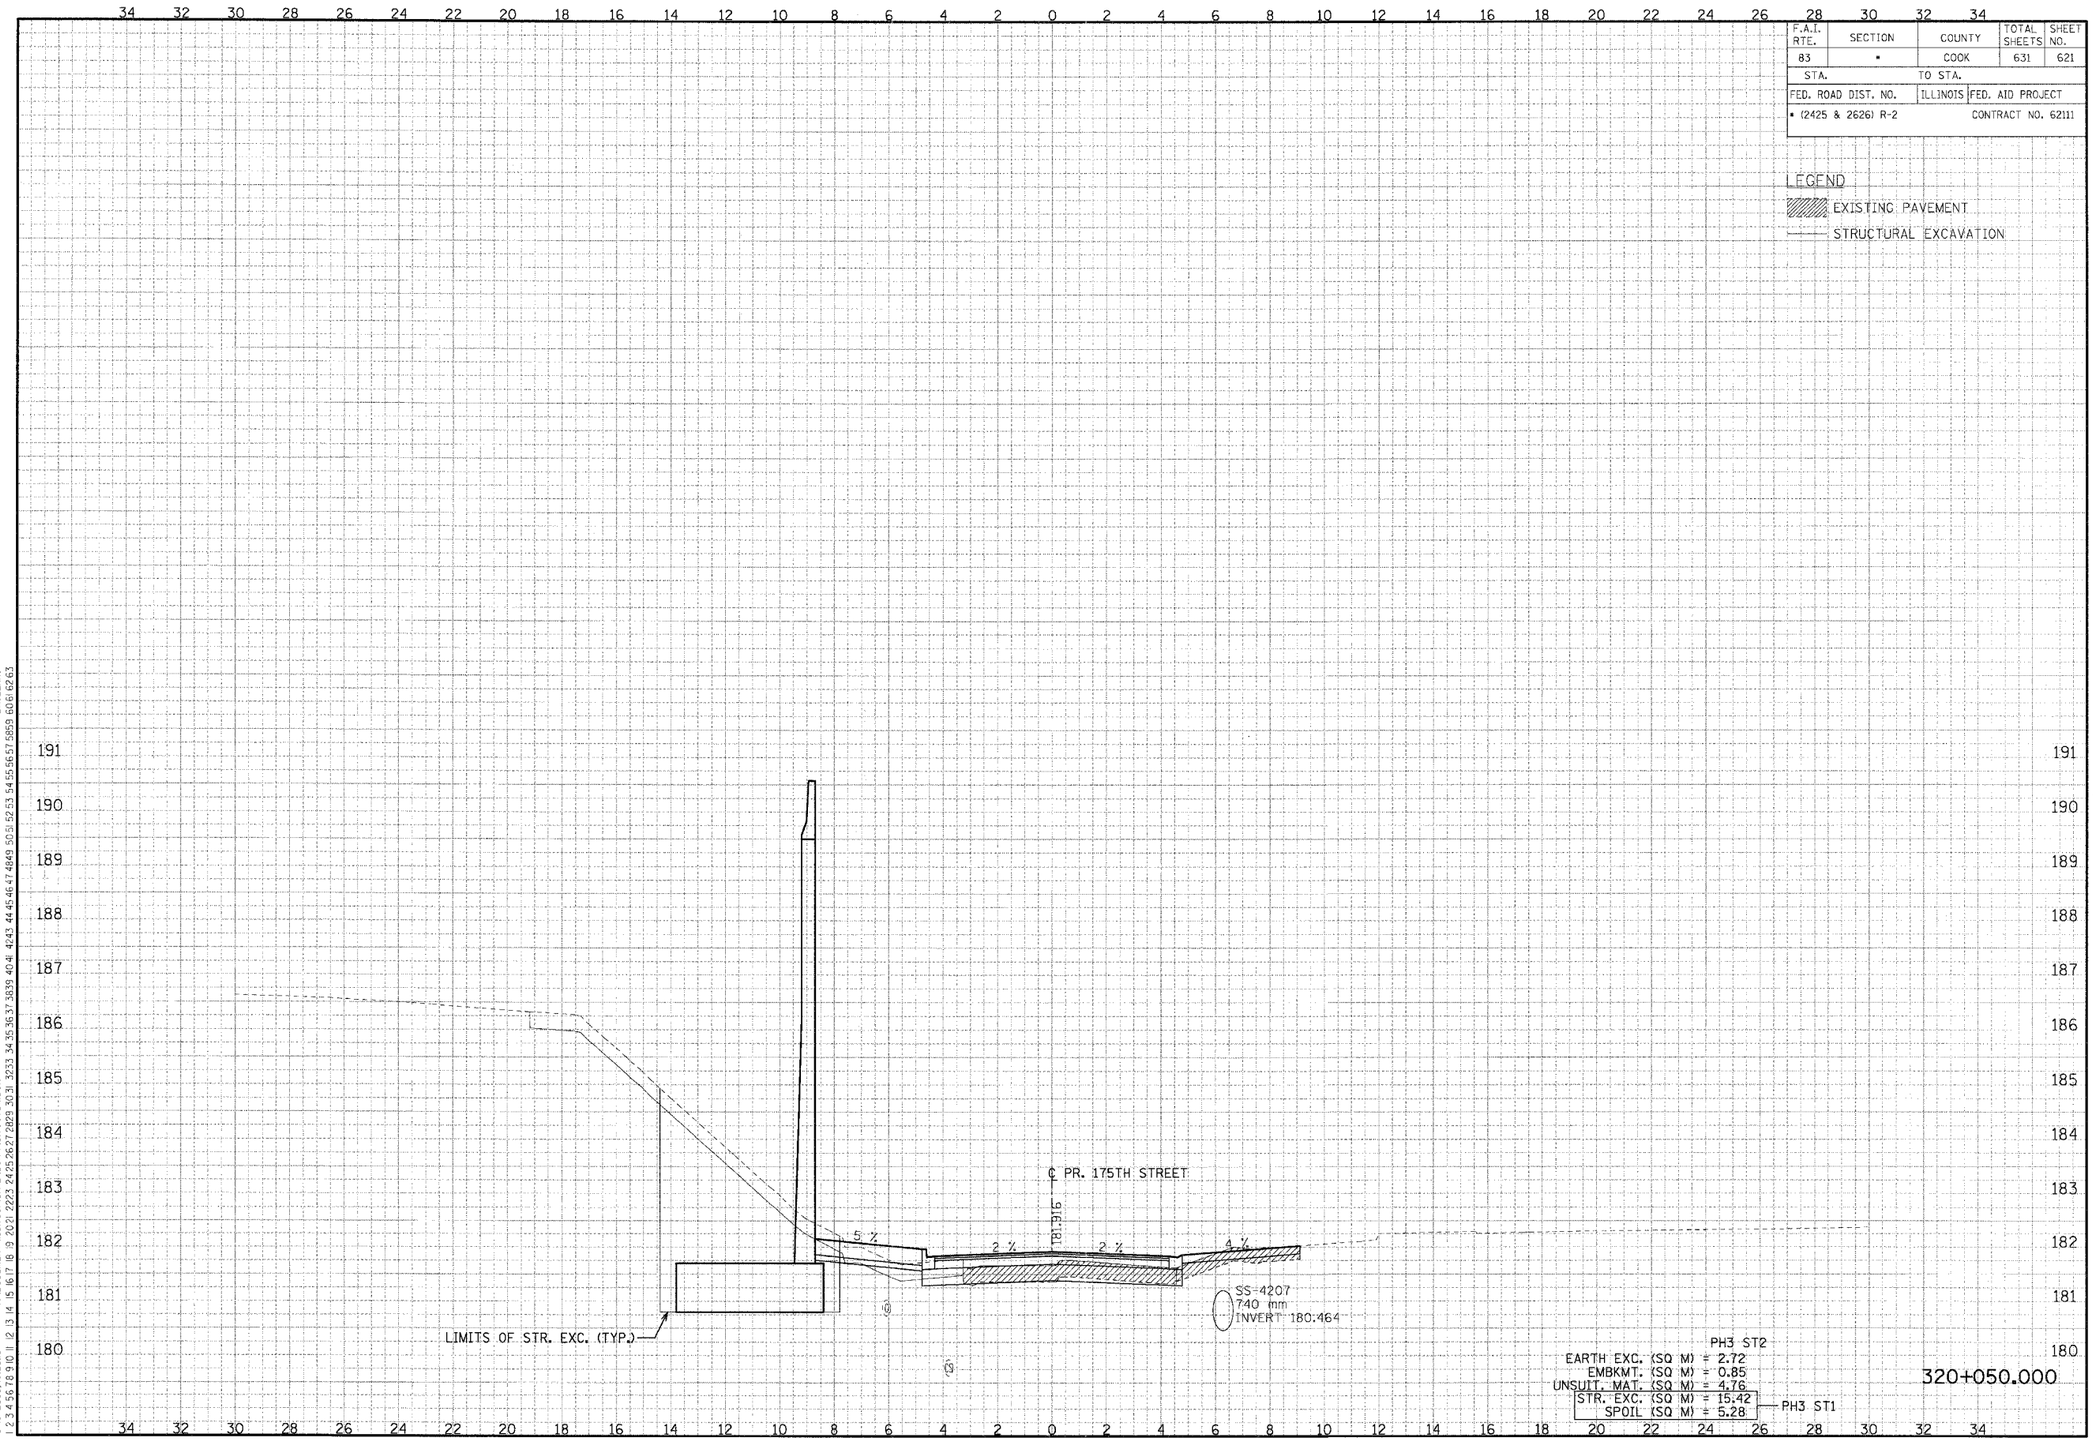

CROSS-SECTIONS FOR 175TH STREET

FINAL SURVEY	BY	DATE
SURVEYED		
PLOTTED		
TEMPLATE		
AREAS		
AREAS CHECKED		
NOTE BOOK		
NO.		

ORIGINAL SURVEY	BY	DATE
SURVEYED		
PLOTTED		
TEMPLATE		
AREAS		
AREAS CHECKED		
NOTE BOOK		
NO.		

..\PR17022A.DGN ..\PR17022A.DGN ..\VR17002A.DGN ..\VR17002A.DGN ..\PR06012A.DGN ..\XW70072A.DGN ..\PR17032A.DGN ..\VP17002A.DGN
T:\DOCUMENT\93170\CIVIL\DGN\XS170072A.DGN
8-18-2005 10:29:16 BAJZEKKJ