F.A.I. RTE.	SECTION	COUNTY	TOTAL SHEETS	SHEET NO.
83	•	COOK	631	622
STA.		TO STA.		
FED. ROAD DIST. NO.		ILLINOIS	FED. AID PROJECT	
• (2425 & 2626) R-2		CONTRACT NO. 62111		

LEGEND

EXISTING PAVEMENT

STRUCTURAL EXCAVATION

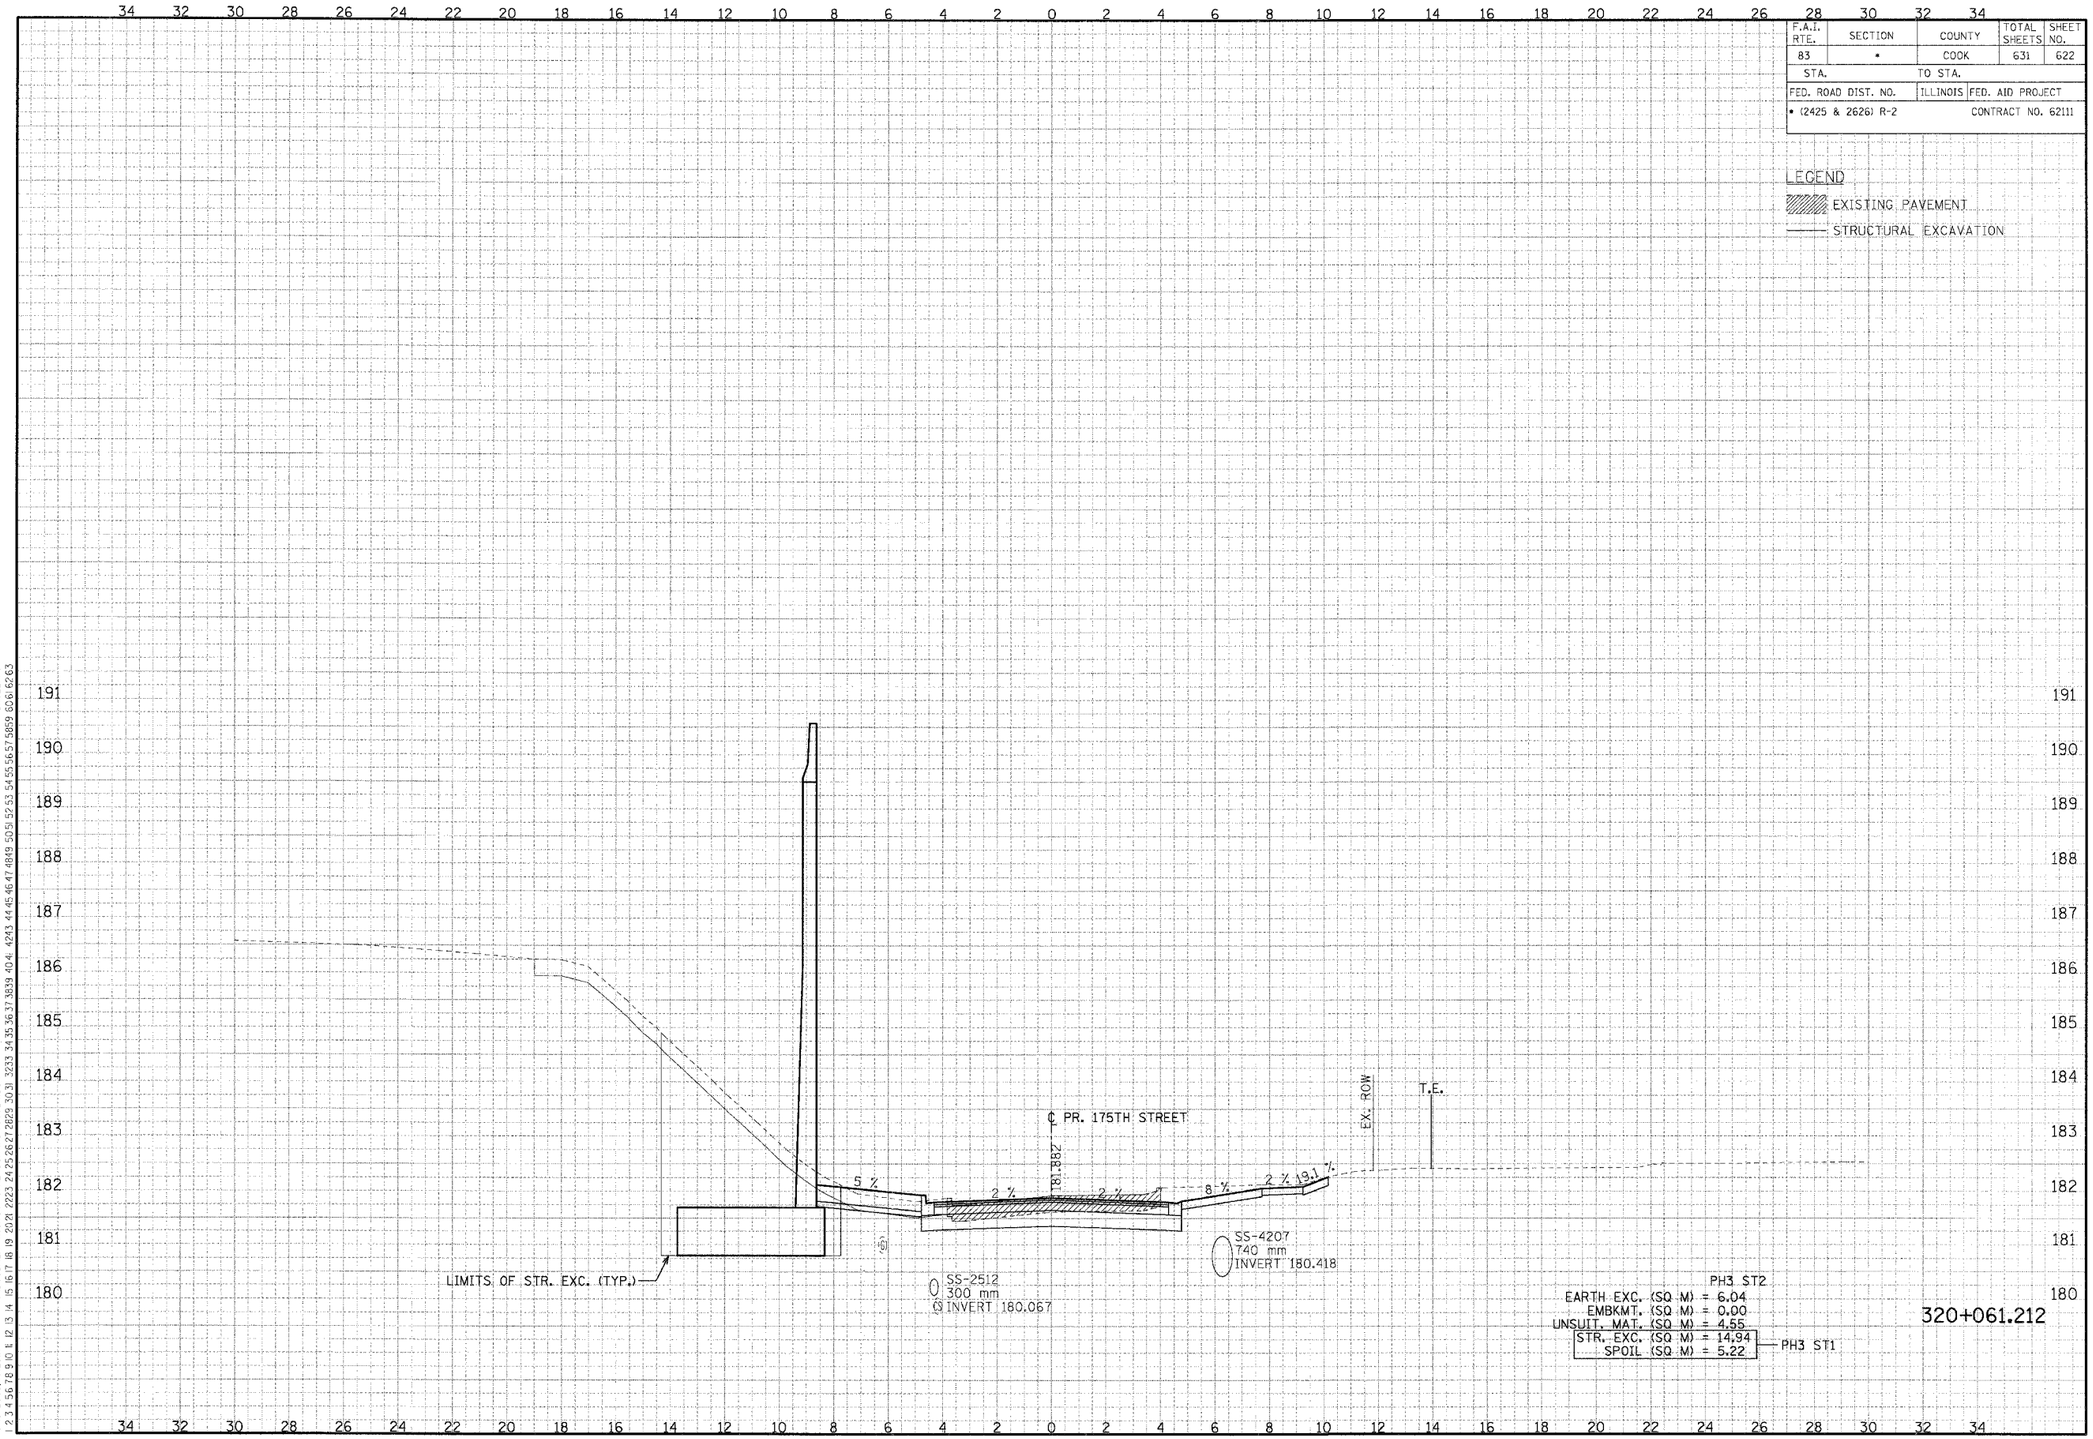

CROSS-SECTIONS FOR 175TH STREET

..\PR7002A.DGN ..\HR7002A.DGN ..\XR7002A.DGN ..\XR7002A.DGN ..\PR6602A.DGN ..\VR7002A.DGN ..\DR7032A.DGN ..\XP7002A.DGN
8-18-2005, 10:29:17 T:\DOCUMENT\93750\CIVIL\DGN\XS7002A.DGN BAJZEKKJ