F.A.I.	SECTION	COUNTY	TOTAL SHEETS	SHEET NO.
94/90	2003-028F	COOK	419	157
STA.		TO STA.		
FED. ROAD DIST. NO.	ILLINOIS	FED. AID PROJECT		

62580

n:\660\acad\Bridges\3\sheets\660_13_016-1111-CP1.dgn

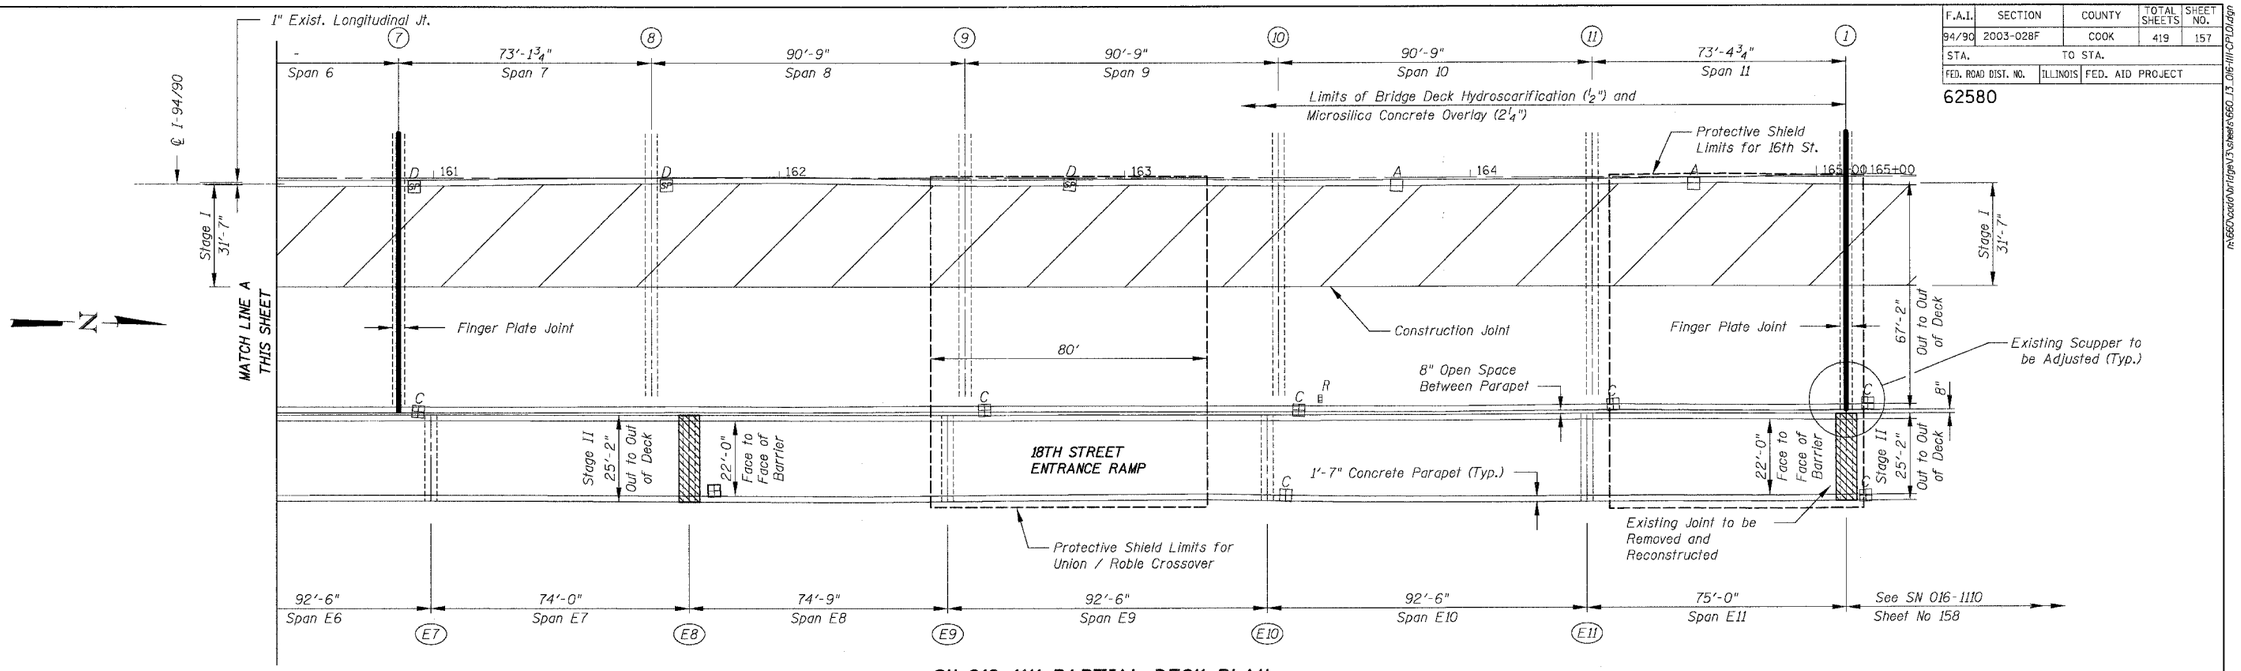

SN 016-1111 PARTIAL DECK PLAN

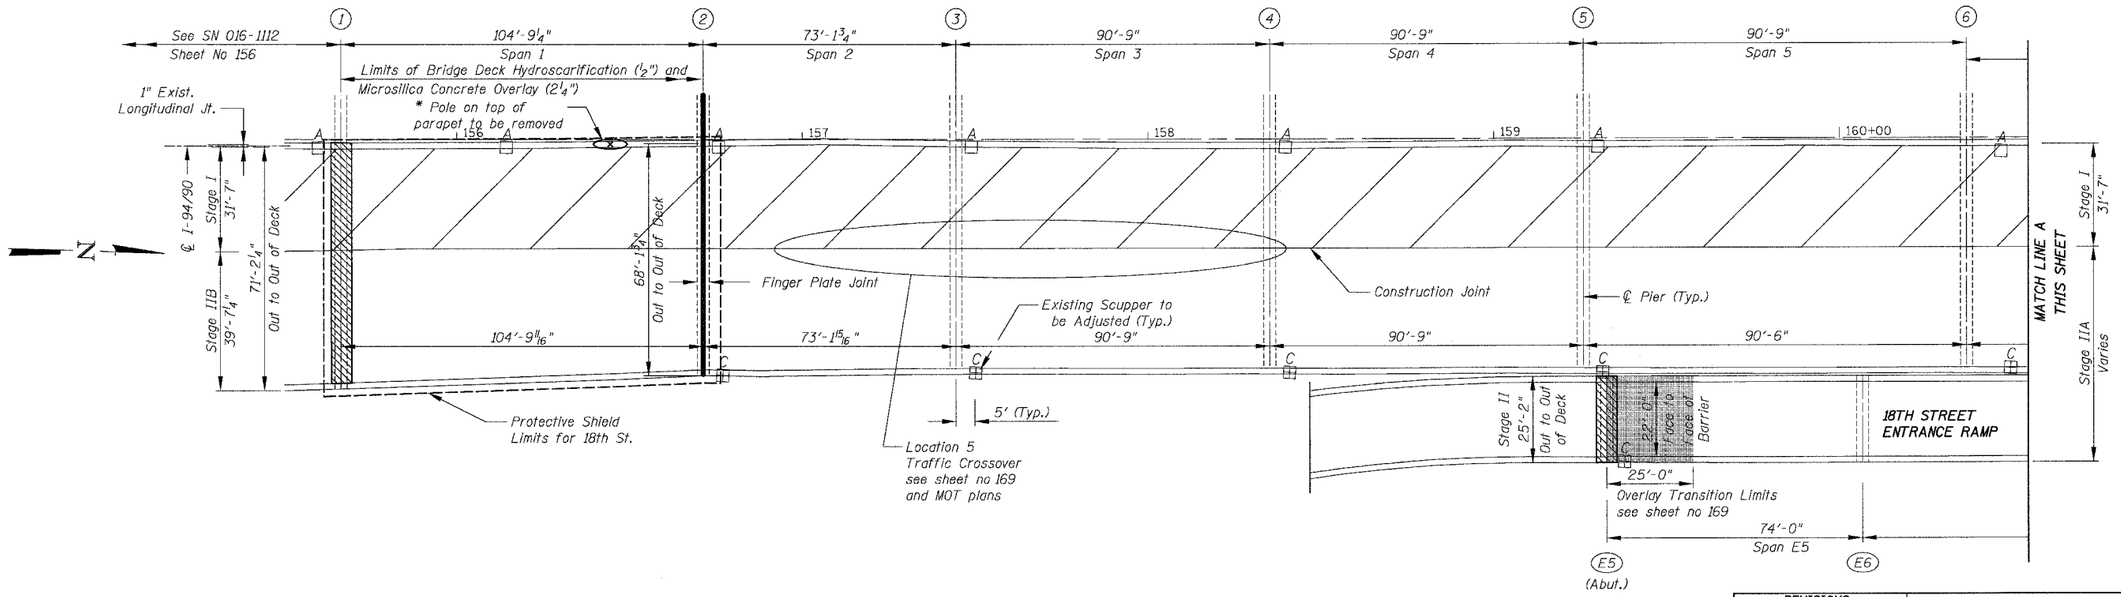

REVISIONS	
NAME	DATE

ILLINOIS DEPARTMENT OF TRANSPORTATION

F.A.I. 94/90 (DAN RYAN EXPRESSWAY)
NB DAN RYAN ELEVATED BRIDGE
REPAIR FROM 15TH TO 28TH STREETS
PARTIAL DECK PLAN
SN 016-1111

SCALE: 1"=20' DRAWN BY: BDC
DATE: 8/12/2005 CHECKED BY: BLU

10-29-13 AM
8/11/2005

BOWMAN, BARRETT & ASSOCIATES INC.
CONSULTING ENGINEERS
Chicago, Illinois
312.228.0100
www.bbandainc.com

For Notes and Legend See Sheet 143
* Location of the pole to be removed Is approximate, post removal shall be included in the cost for "Concrete Removal"