F.A. RTE.	SECTION	COUNTY	TOTAL SHEETS	SHEET NO.
VAR	2004-083 I	COOK	40	25
STA.		TO STA.		
FED. ROAD DIST NO. 7	ILLINOIS	FED. AID PROJECT		

62825

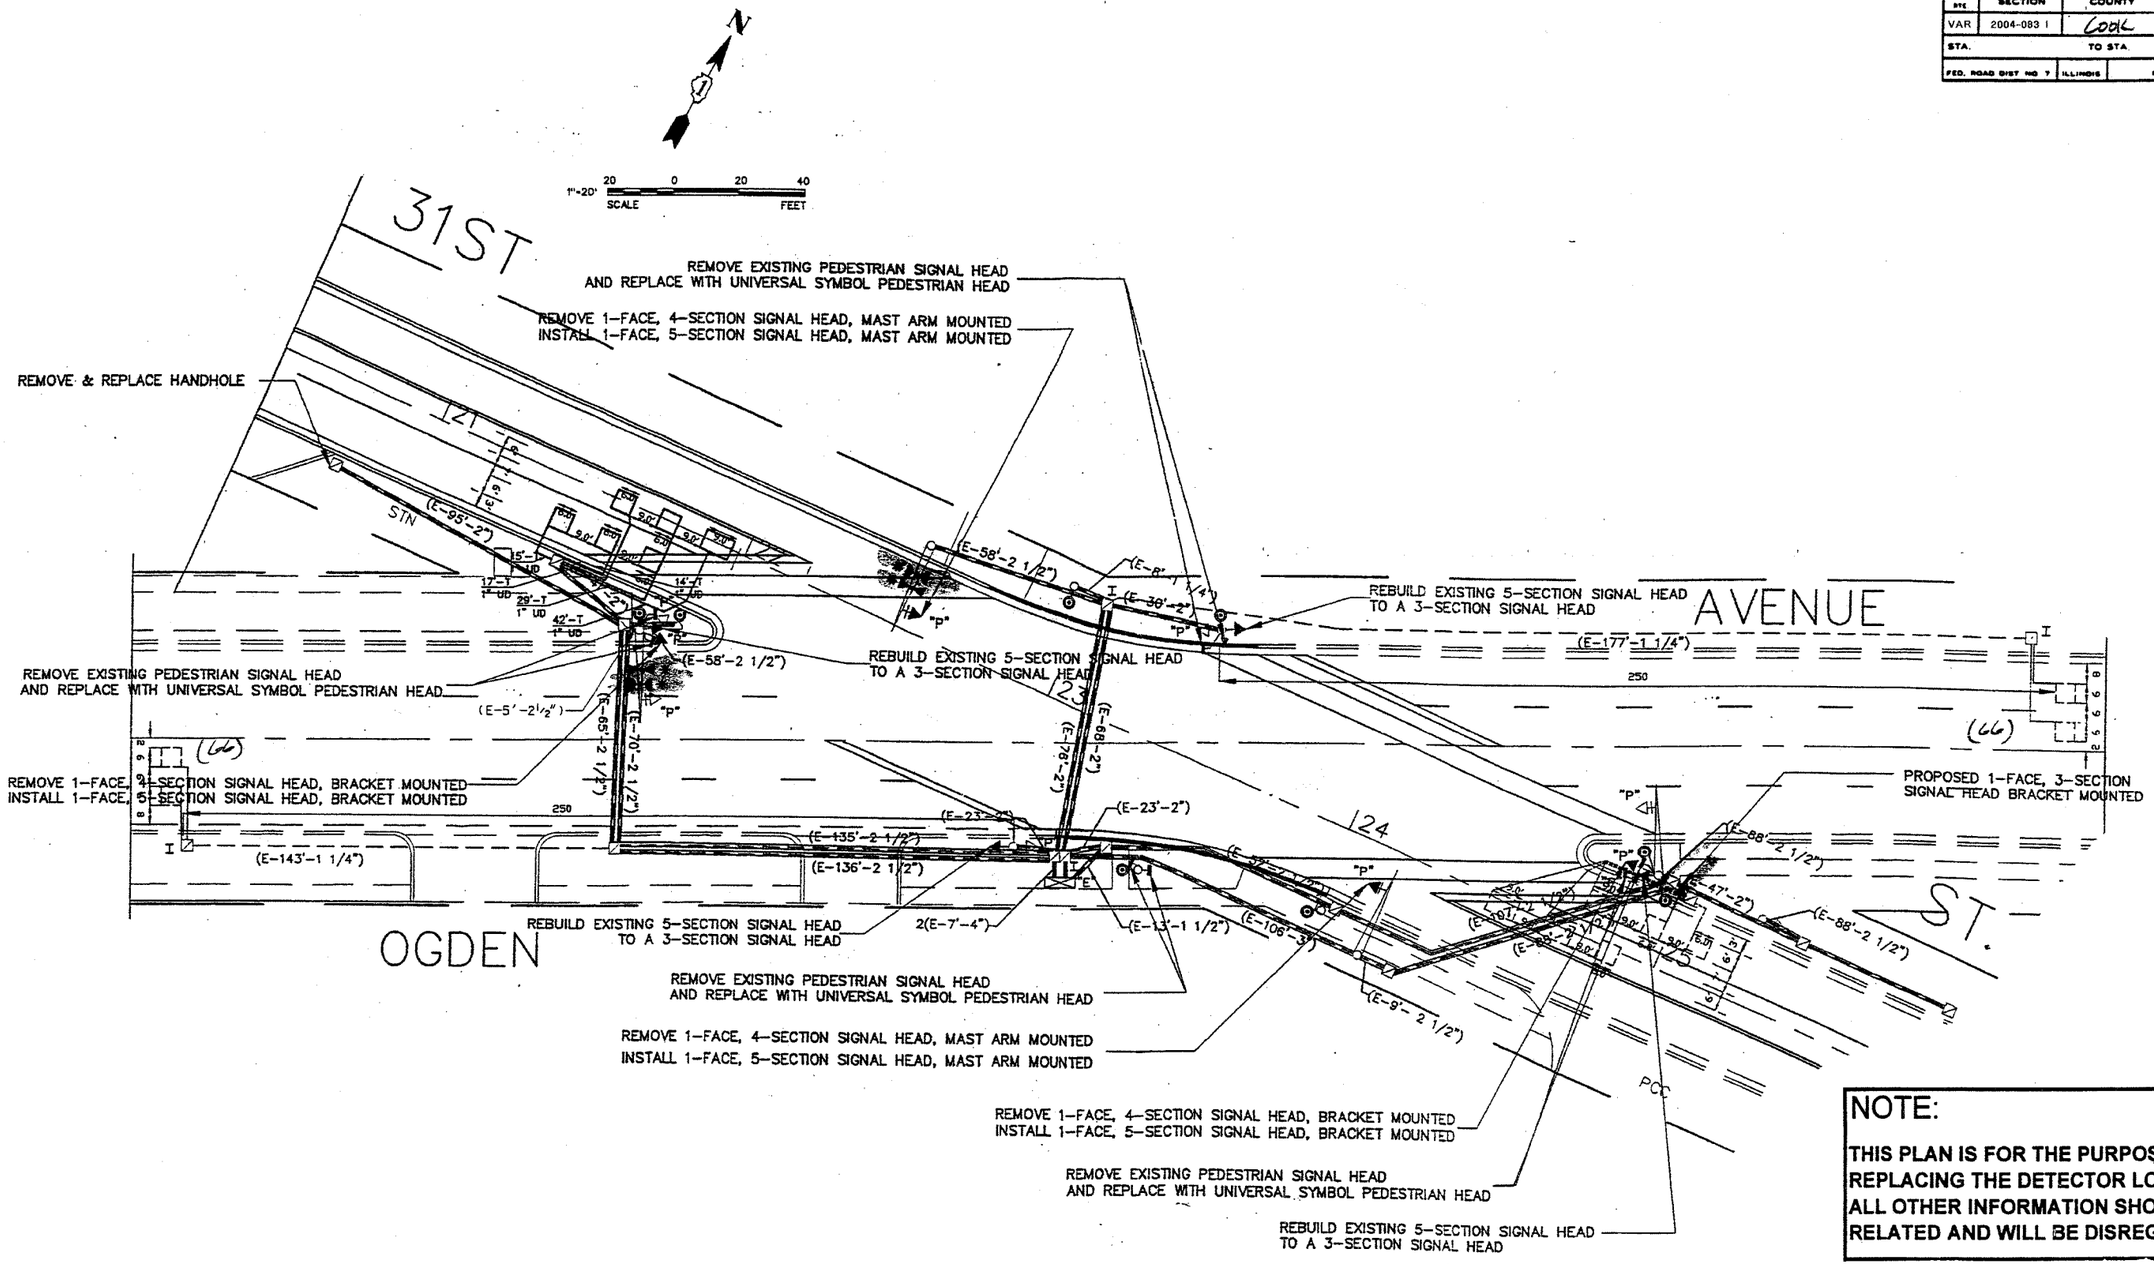

NOTE:

THIS PLAN IS FOR THE PURPOSE OF REPLACING THE DETECTOR LOOPS ONLY. ALL OTHER INFORMATION SHOWN IS NOT RELATED AND WILL BE DISREGARDED.

REPLACE ALL DETECTOR LOOPS AS SHOWN

(WITHIN THE RESURFACING LIMITS)

CODE NO.	QUANTITY	UNIT	ITEM
86600600	132	Foot	Detector Loop Replacement

REVISIONS	
NAME	DATE

ILLINOIS DEPARTMENT OF TRANSPORTATION

DETECTOR LOOP REPLACEMENT

OGDEN AVE. @ 31ST. STREET

SCALE: 1" = 20'

DATE AUG, 05

DRAWN BY J.E
DESIGNED BY:
CHECKED BY J.E

1-2