F.A. RTE	SECTION	COUNTY	TOTAL SHEETS	SHEET NO
VAR	2004-083 I	COOK	40	27
STA.		TO STA.		
FED. ROAD DIST NO 7	ILLINOIS	FED AID PROJECT		

62825

TRAFFIC SIGNAL LEGEND

	EXISTING	PROPOSED
CONTROLLER	⊠	■
SERVICE INSTALLATION	⊞	■
SIGNAL HEAD	→	→
SIGNAL HEAD WITH BACKPLATE	⇉	⇉
SIGNAL HEAD, PEDESTRIAN	⊣□	⊣■
SIGNAL POST	○	●
MAST ARM ASSEMBLY AND POLE, STEEL	○—	●—
MAST ARM ASSEMBLY AND POLE, ALUMINUM	⬭—	⬬—
HANDHOLE	⧅ "E"	⧅
HEAVY DUTY HANDHOLE	Ⓗ "E"	Ⓗ
DOUBLE HANDHOLE	⧅⧅ "E"	⧅⧅
G.S. CONDUIT IN TRENCH OF PUSHED	═══	— — —
EMERGENCY VEHICLE SYSTEM DETECTOR	⋈	⋈
CONFIRMATION BEACON	◁	◁
COMMON TRENCH		CT
UNIT DUCT		UD
PEDESTRIAN PUSHBUTTON DETECTOR	⊙	⊙
DETECTOR LOOP	⬚	□
BUS STOP	Ⓑ	Ⓑ

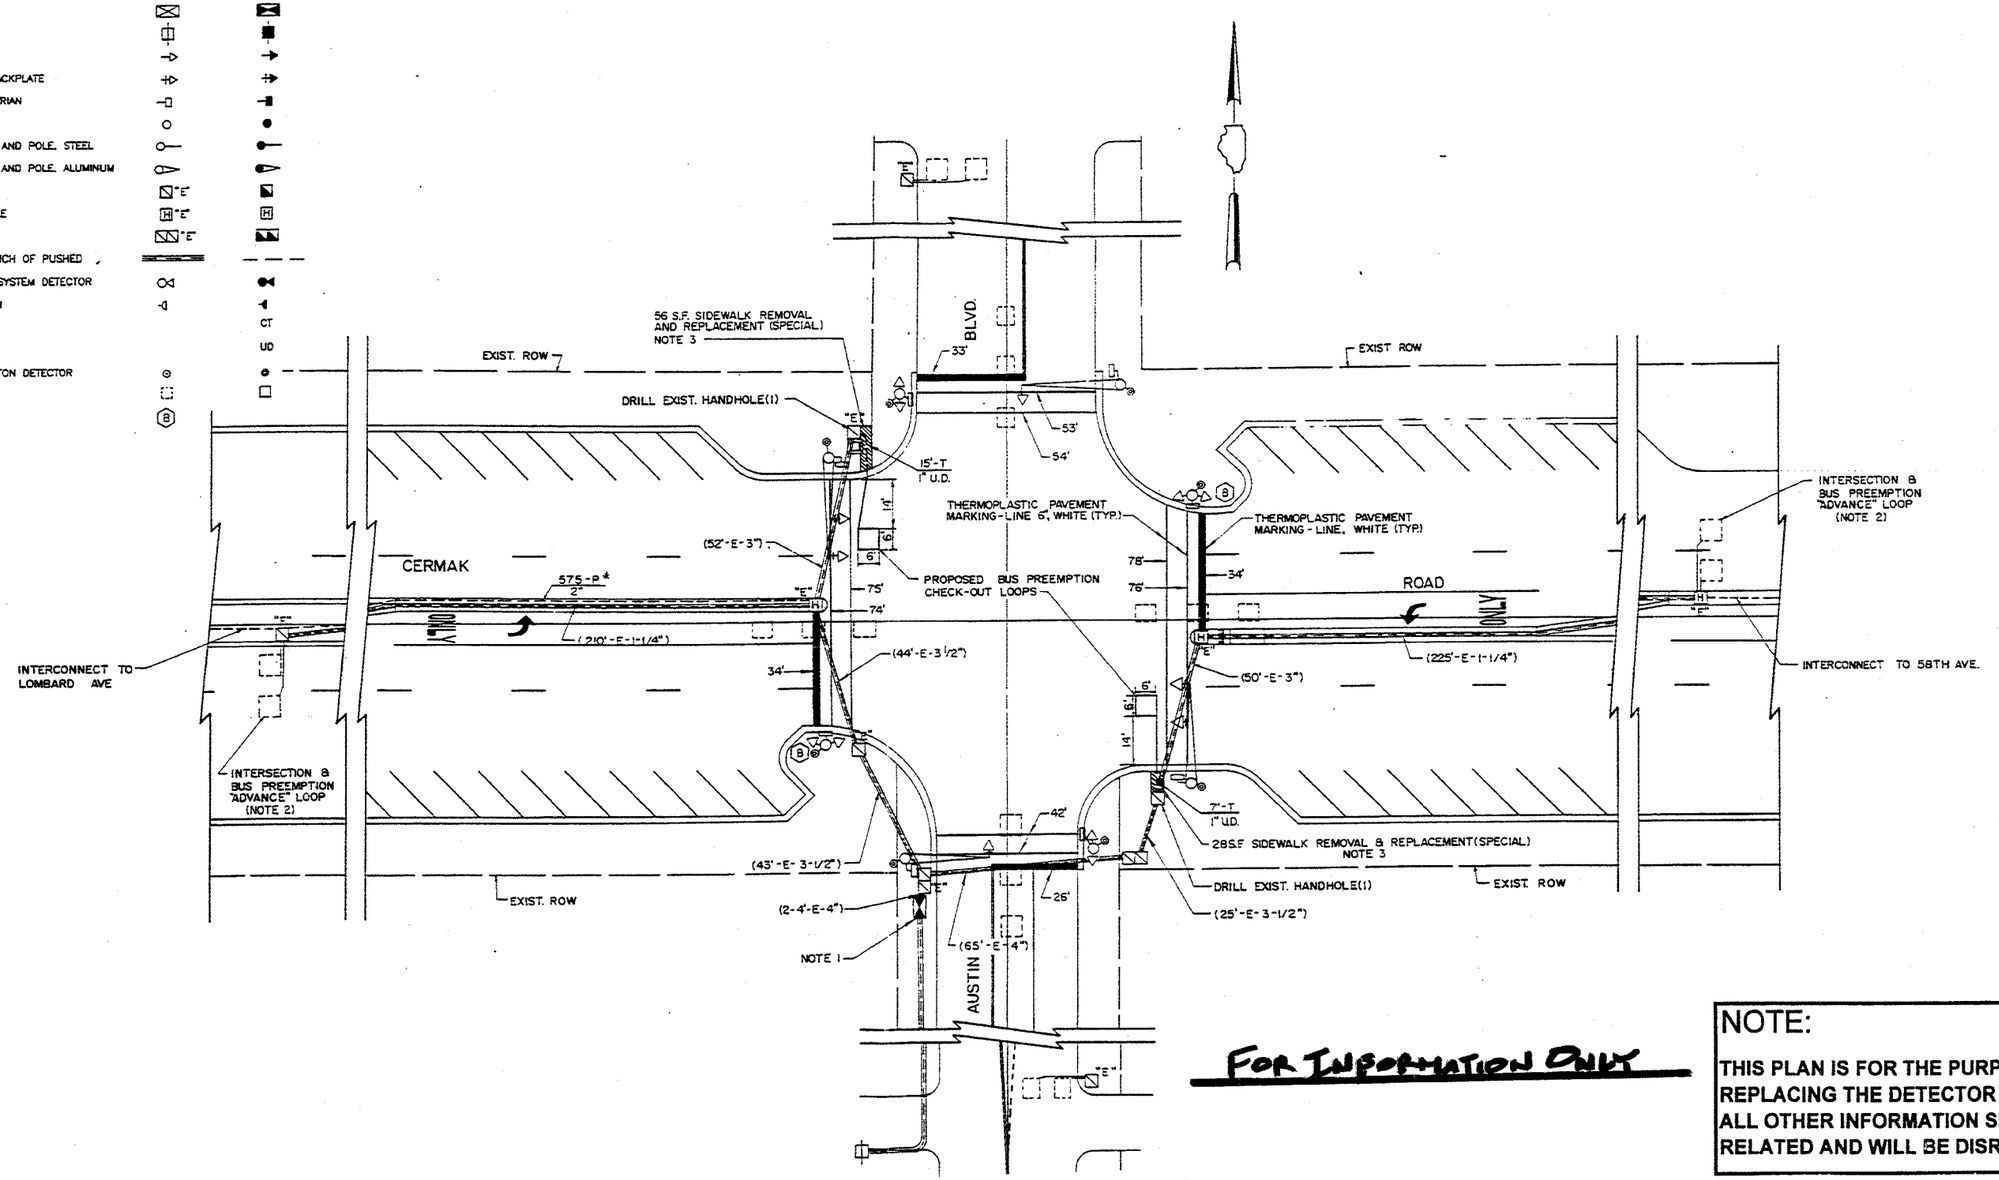

FOR INFORMATION ONLY

NOTE:

THIS PLAN IS FOR THE PURPOSE OF REPLACING THE DETECTOR LOOPS ONLY. ALL OTHER INFORMATION SHOWN IS NOT RELATED AND WILL BE DISREGARDED.

REPLACE ALL DETECTOR LOOPS AS SHOWN

(WITHIN THE RESURFACING LIMITS)

CODE NO.	QUANTITY	UNIT	ITEM
86600600		Foot	Detector Loop Replacement

REVISIONS	
NAME	DATE

ILLINOIS DEPARTMENT OF TRANSPORTATION

DETECTOR LOOP REPLACEMENT

CERMAK ROAD @ AUSTIN BLVD.

SCALE: 1" = 20'

DATE AUG. 05

DRAWN BY J.E.
DESIGNED BY:
CHECKED BY J.E.