| F.A. RTE | SECTION | COUNTY | TOTAL SHEETS | SHEET NO |
|---|---|---|---|---|
| VAR | 2004-083 I | Cook | 40 | 36 |
| STA. | TO STA. | | | |
| FED. ROAD DIST NO 7 | ILLINOIS | FED AID PROJECT | | |

62825

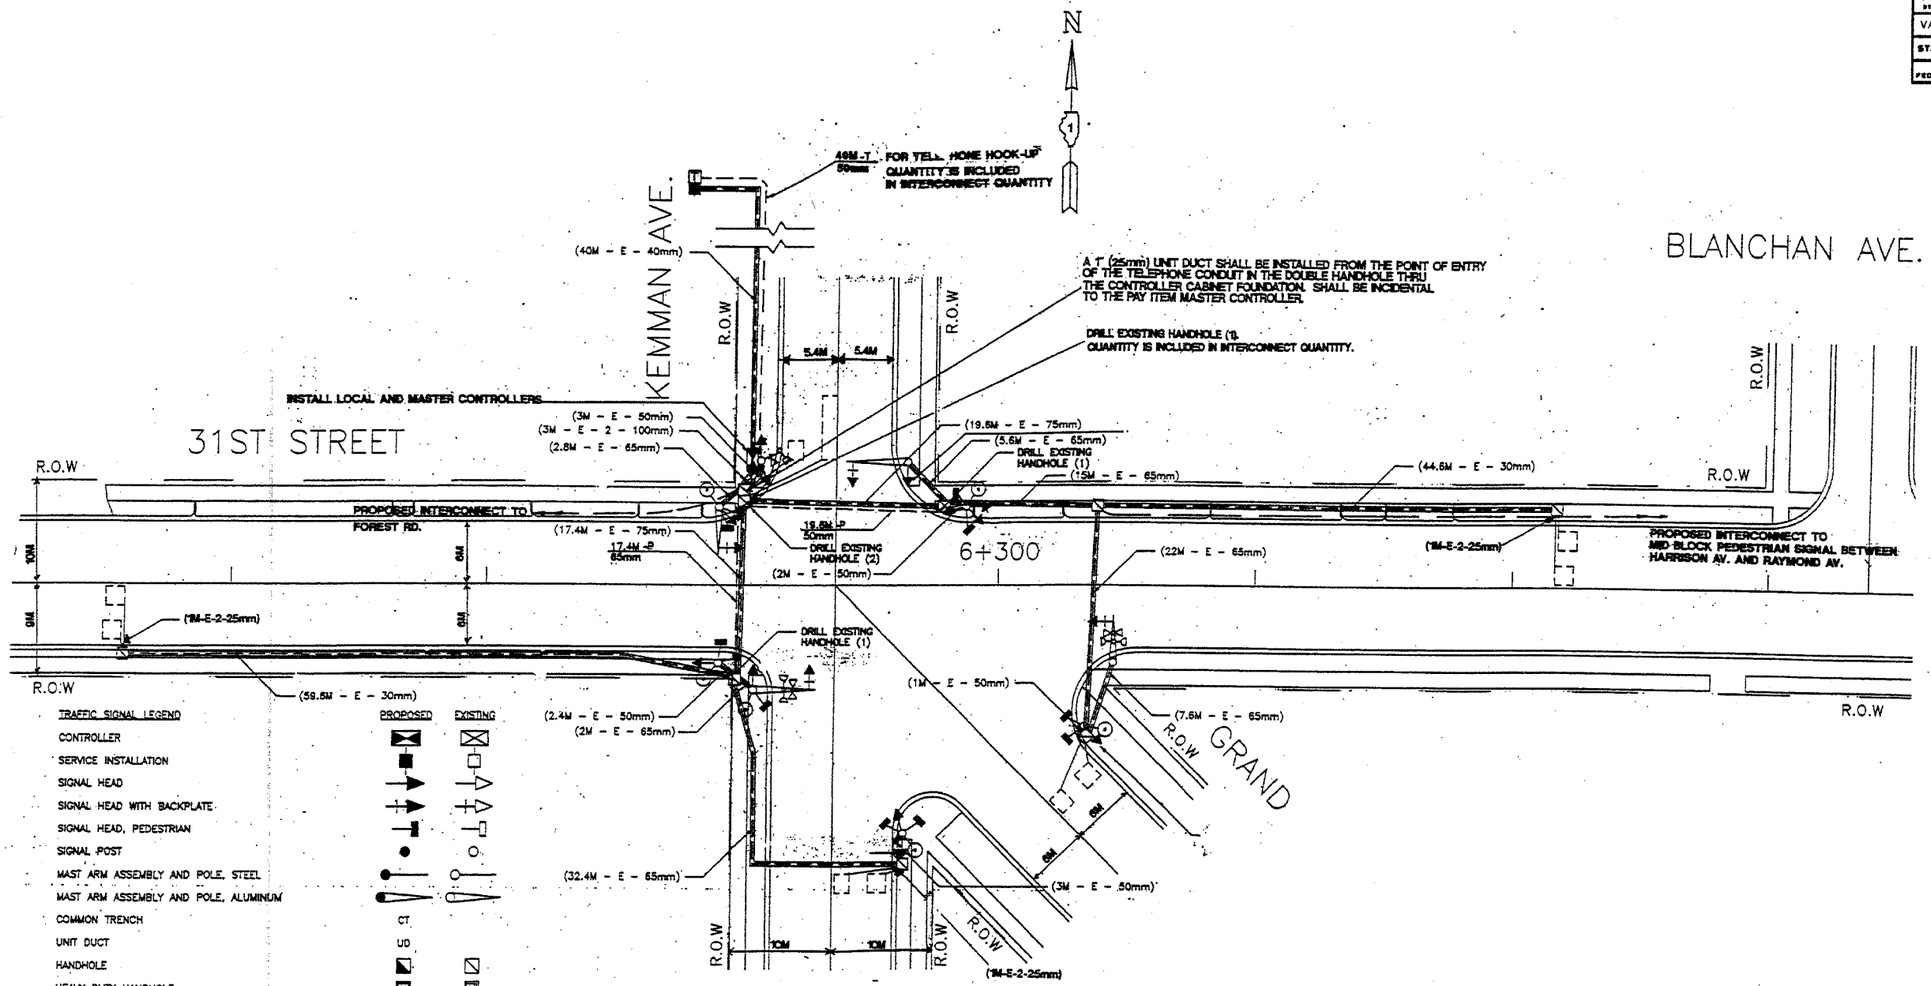


TRAFFIC SIGNAL LEGEND

| | PROPOSED | EXISTING |
|---|---|---|
| CONTROLLER | | |
| SERVICE INSTALLATION | | |
| SIGNAL HEAD | | |
| SIGNAL HEAD WITH BACKPLATE | | |
| SIGNAL HEAD, PEDESTRIAN | | |
| SIGNAL POST | | |
| MAST ARM ASSEMBLY AND POLE, STEEL | | |
| MAST ARM ASSEMBLY AND POLE, ALUMINUM | | |
| COMMON TRENCH | CT | |
| UNIT DUCT | UD | |
| HANDHOLE | | |
| HEAVY DUTY HANDHOLE | | |
| DOUBLE HANDHOLE | | |
| G.S. CONDUIT IN TRENCH (T) OR PUSHED (P) | | |
| PEDESTRIAN PUSHBUTTON DETECTOR | | |
| DETECTOR LOOP | | |
| CAST IRON JUNCTION BOX | | "E" |
| EMERGENCY VEHICLE LIGHT DETECTOR | | |
| CONFIRMATION BEACON | | |
| SIGNAL HEAD OPTICALLY PROGRAMMED | "P" | "P" |
| CONDUIT SPLICE | | |
| WOOD POLE | | "E" |
| RACEWAY FOR MAGNETIC DETECTOR, TYPE I OR TYPE II | | "E" |
| VEHICLE DETECTOR, NON COMPENSATED MAGNETIC TYPE | | |
| RAILROAD CONTROL CABINET | | "E" |

TRAFFIC SIGNAL LEGEND CONT'D

| | |
|---|---|
| COMBINATION MAST ARM ASSEMBLY AND POLE, STEEL WITH LUMINAIRE | C |
| TELEPHONE CONNECTION | |
| ILLUMINATED SIGN "NO LEFT TURN" | "E" |
| ILLUMINATED SIGN "NO RIGHT TURN" | "E" |

FOR INFORMATION ONLY

NOTE:

THIS PLAN IS FOR THE PURPOSE OF REPLACING THE DETECTOR LOOPS ONLY. ALL OTHER INFORMATION SHOWN IS NOT RELATED AND WILL BE DISREGARDED.

## REPLACE ALL DETECTOR LOOPS AS SHOWN

(WITHIN THE RESURFACING LIMITS)

| CODE NO. | QUANTITY | UNIT | ITEM |
|---|---|---|---|
| 86600600 | | Foot | Detector Loop Replacement |

| REVISIONS | |
|---|---|
| NAME | DATE |
| | |
| | |
| | |
| | |
| | |

ILLINOIS DEPARTMENT OF TRANSPORTATION

DETECTOR LOOP REPLACEMENT

31ST STREET @ KEMMAN AV.

SCALE: 1" = 20'

DATE AUG. 05

DRAWN BY J.E.
DESIGNED BY:
CHECKED BY J.E.

3-1