F. A. RTE.	SECTION	COUNTY	TOTAL SHEETS	SHEET NO
VAR.	2005-024 I	✳	13	4
STA.	TO STA.			
FED. ROAD DIST. NO. _	ILLINOIS	FED. AID PROJECT		

✳ COOK, DUPAGE, KANE AND WILL
CONTRACT NO. 62958

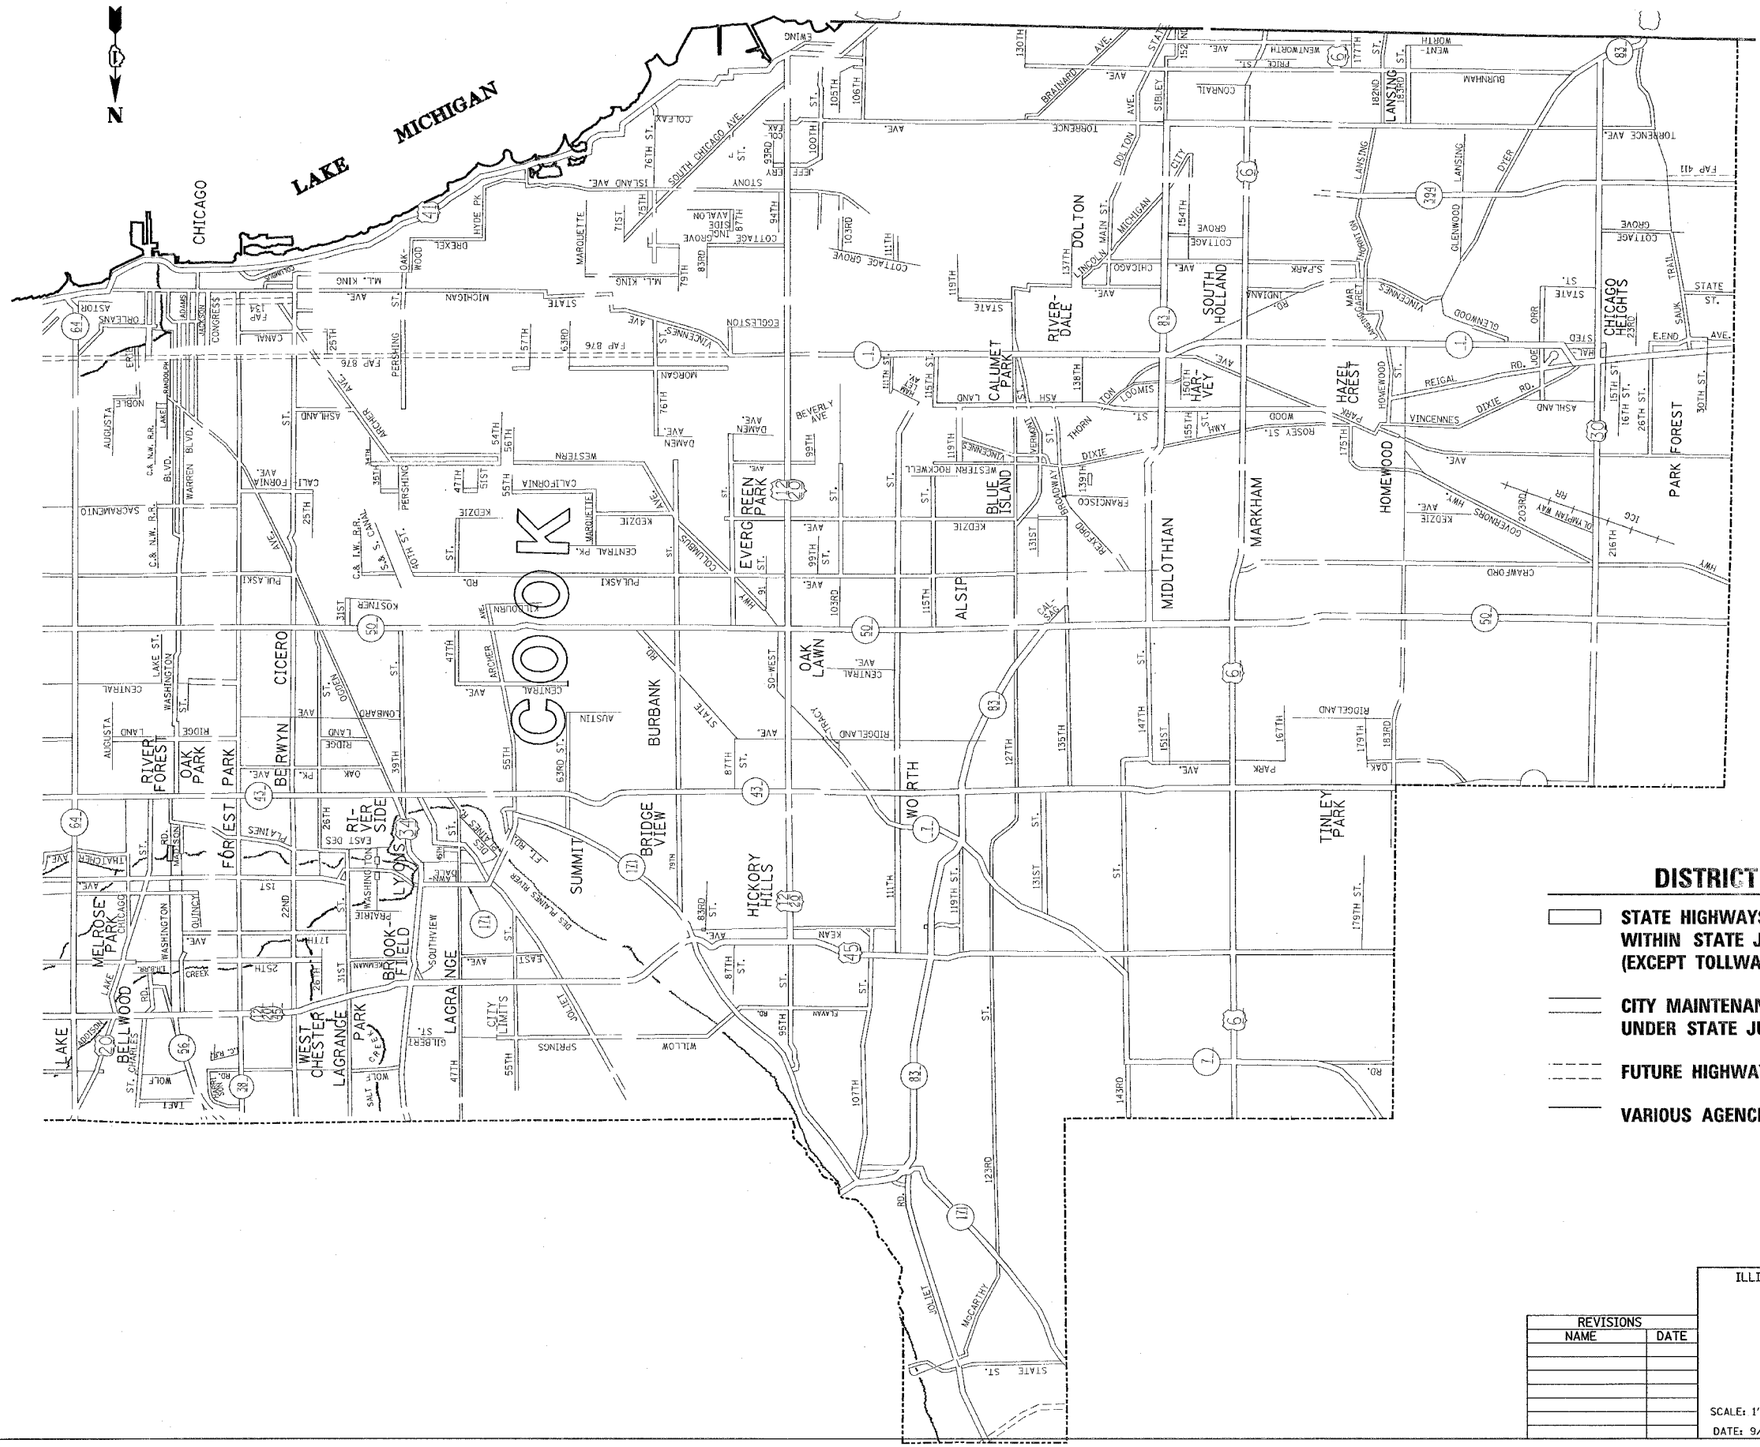

DISTRICT NO. 1

- STATE HIGHWAYS & EXPRESSWAYS WITHIN STATE JURIDICTION. (EXCEPT TOLLWAYS)
- CITY MAINTENANCE AGREEMENTS UNDER STATE JURISDICTION
- FUTURE HIGHWAYS
- VARIOUS AGENCIES HIGHWAYS

REVISIONS	
NAME	DATE

ILLINOIS DEPARTMENT OF TRANSPORTATION
SOUTHERN PART, DISTRICT 1

FENCE REPAIR
LOCATION MAP
COOK COUNTY
SOUTH OF ILL. RTE. 38

SCALE: 1"=3 MILES
DATE: 9/15/2005
DRAWN BY
CHECKED BY

9/15/2005
c:\projects\m147393\m147393aa.m32
VI=SCOOK