F.A.P. RTE.	SECTION	COUNTY	TOTAL SHEETS	SHEET NO.
646	(102)BR-3	WHITESIDE	57	55
STA. 560+00.00		TO STA.561+00.00		
FED. ROAD DIST. NO. _	ILLINOIS	FED. AID PROJECT		
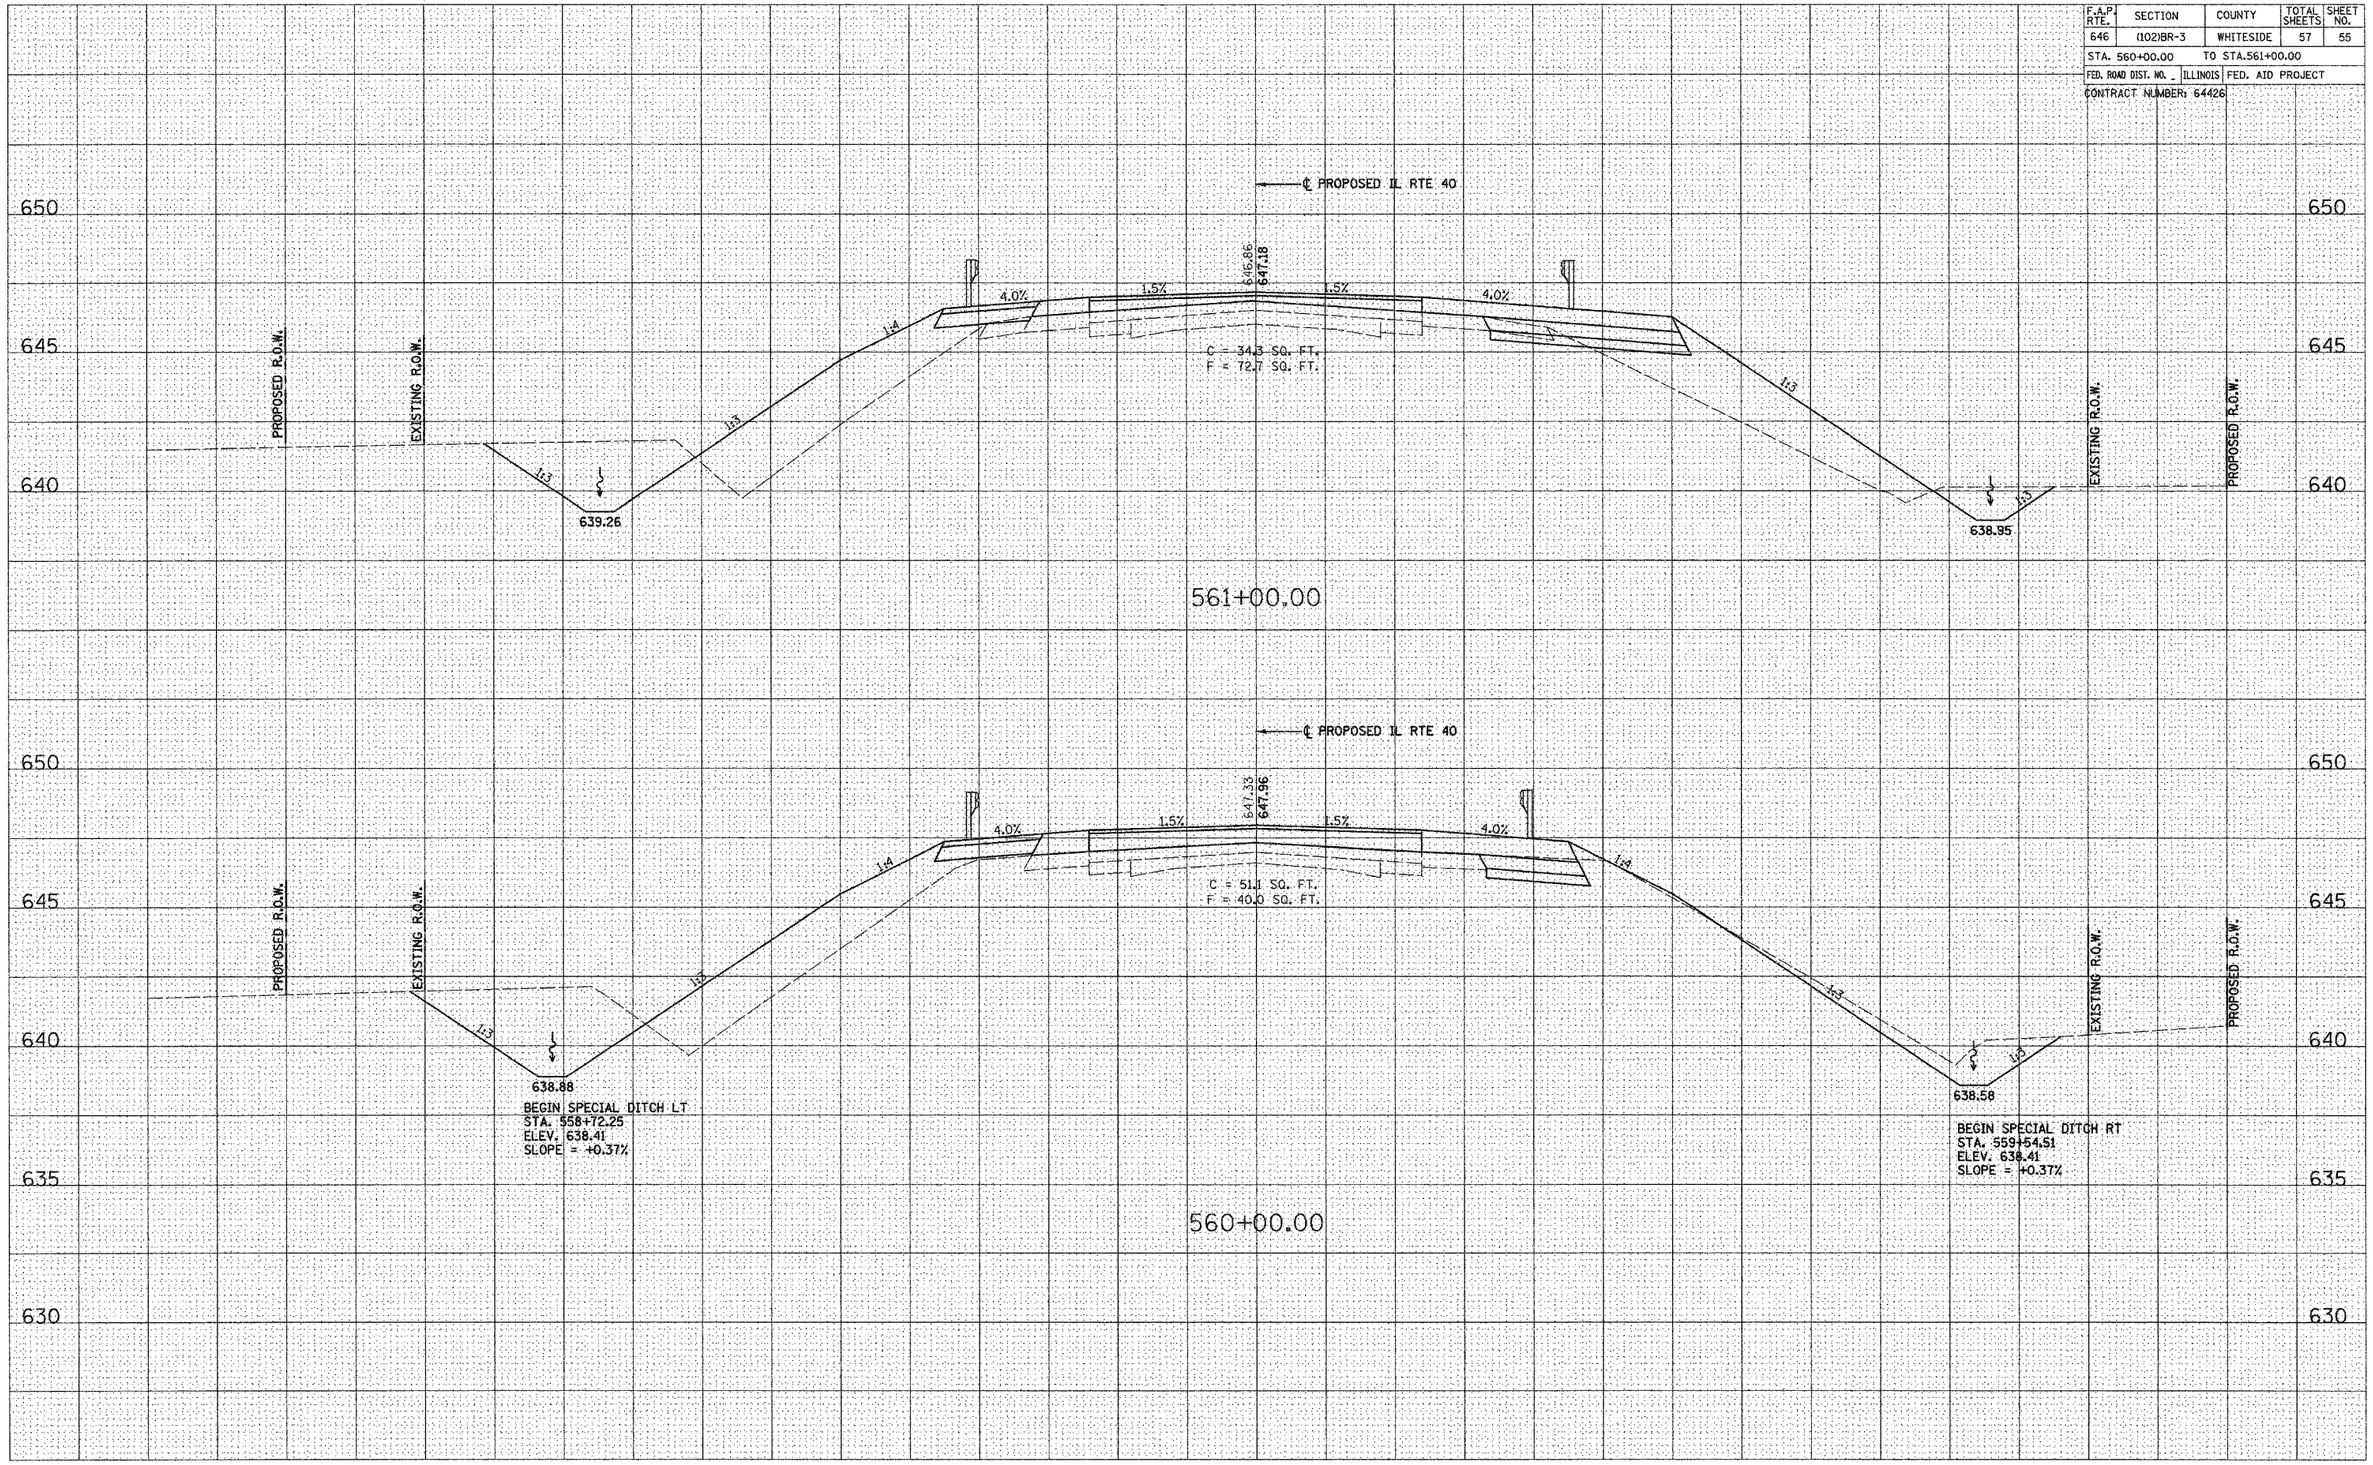
CONTRACT NUMBER: 64426