CONTRACT NO. 64517

F.A. RTE.	SECTION	COUNTY	TOTAL SHEETS	SHEET NO.
573	116R-4	DEKALB	416	100
STA. 797+00		TO STA.803+00		
FED. ROAD DIST. NO.	ILLINOIS	FED. AID PROJECT		

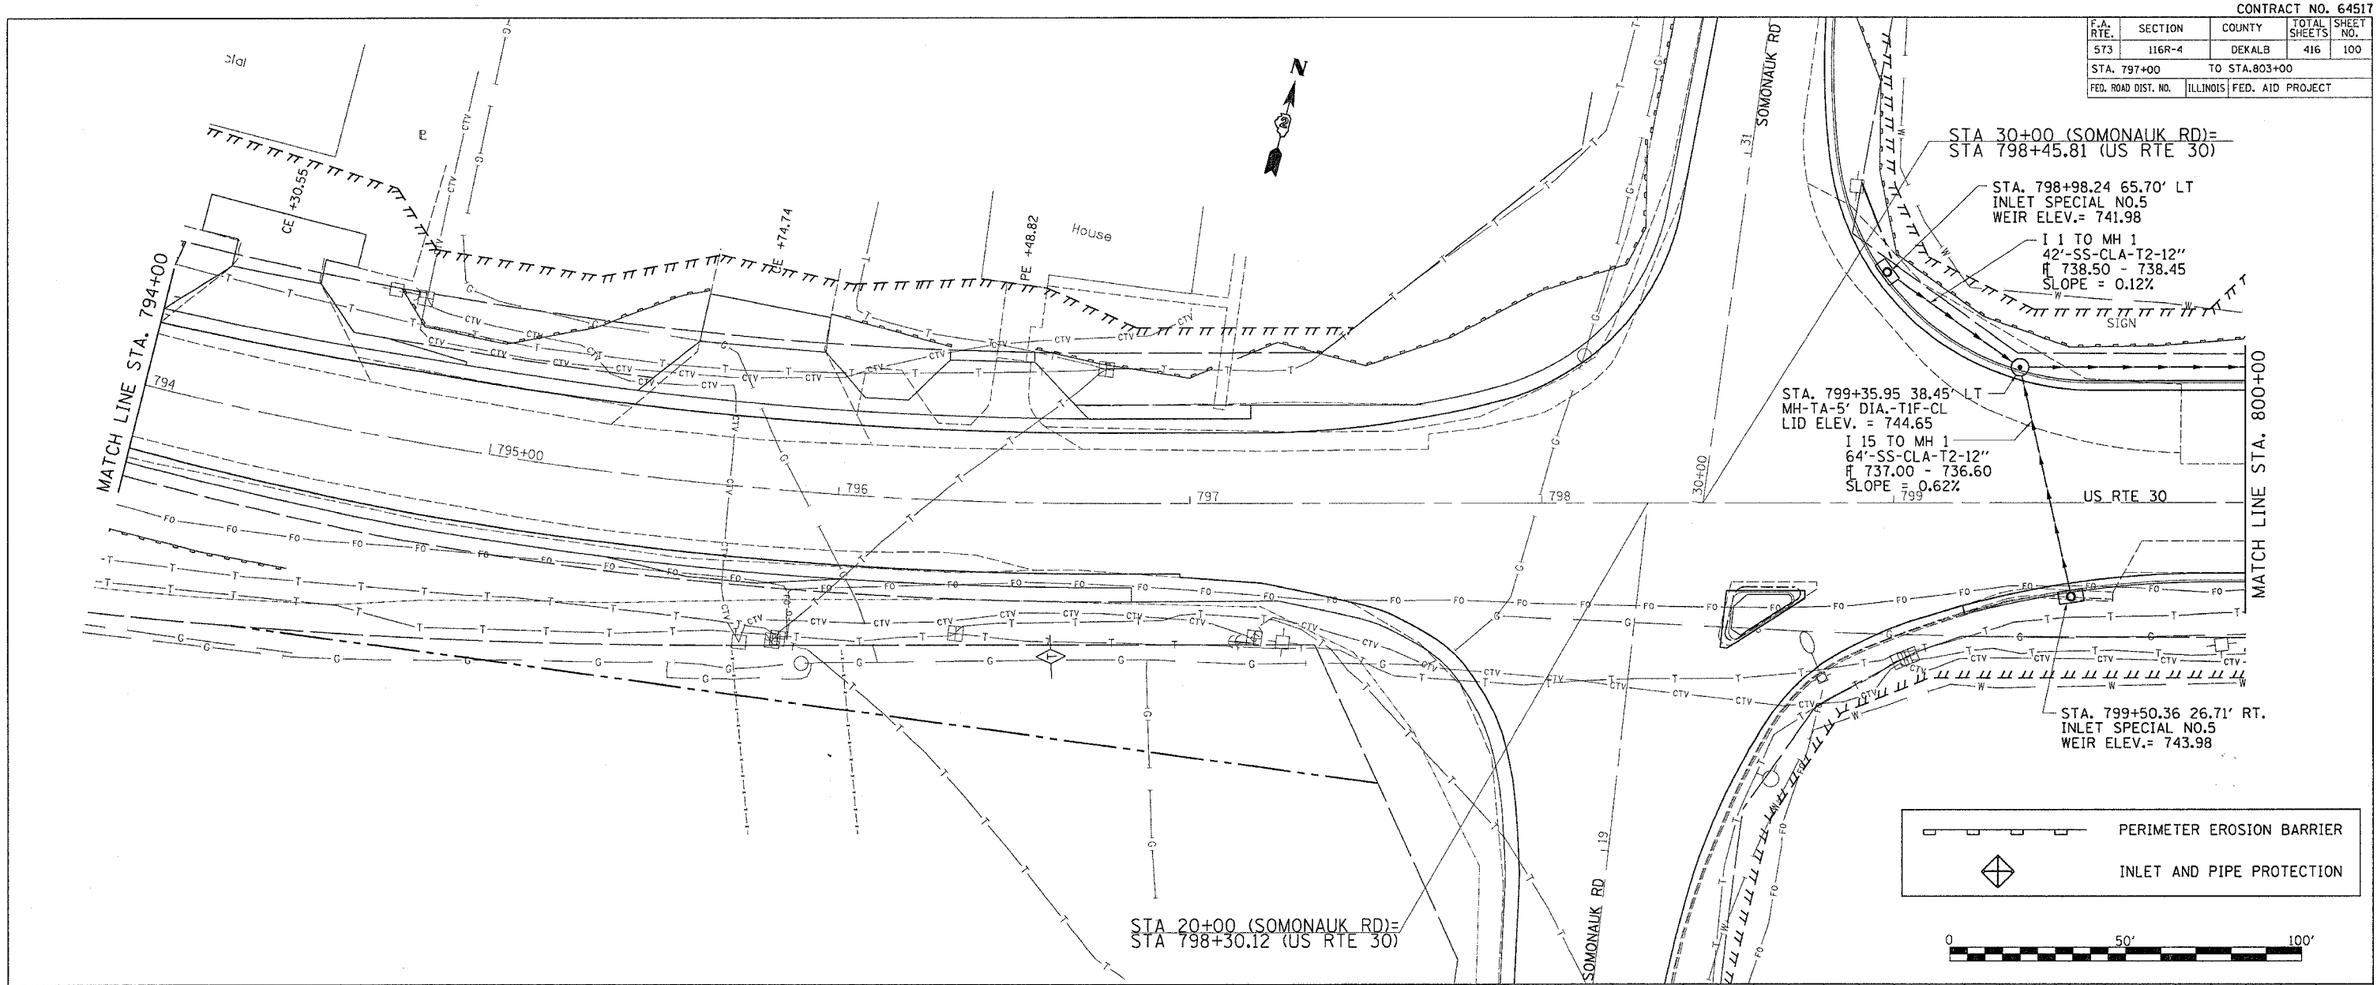

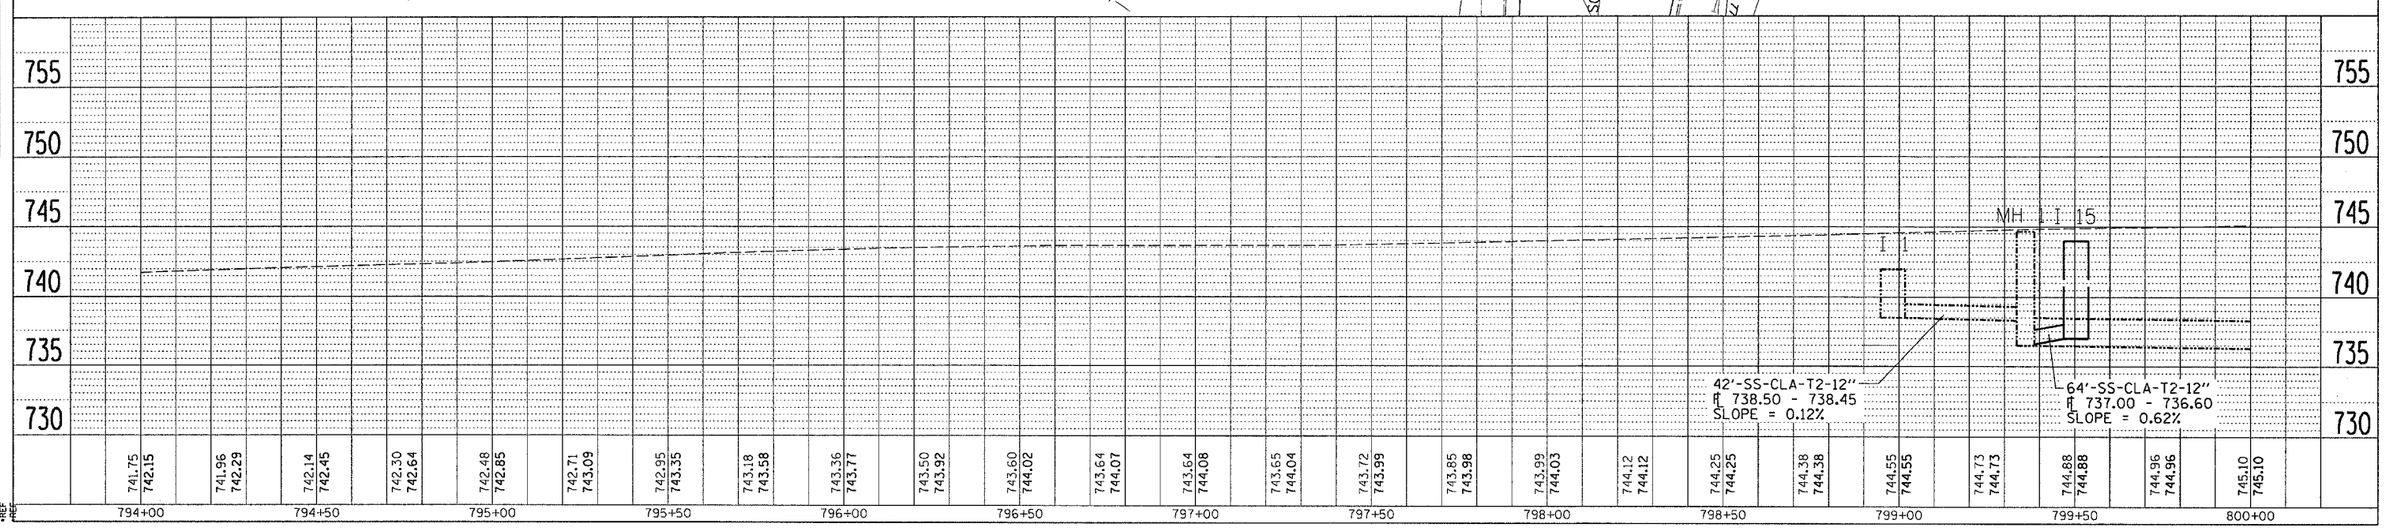

PLAN
SURVEYED
PLOTTED
ALIGNMENT CHECKED
STAKED
CADD FILE NAME
NOTE BOOK NO.
BY
DATE

PROFILE
SURVEYED
PLOTTED
GRADES CHECKED
B.M. ADJUSTED
STRUCTURE NOTATIONS CHKD
NOTE BOOK NO.
BY
DATE

•DATE•TIME•
•DGN•SPEC•
•REF
•REF
•REF
•REF
•REF

DRAINAGE DETAILS LEFT SIDE