CONTRACT NO. 64517

F.A.P RTE.	SECTION	COUNTY	TOTAL SHEETS	SHEET NO.
573	116R-4	DEKALB	416	103
STA. 812+00		TO STA. 818+00		
FED. ROAD DIST. NO.	ILLINOIS	FED. AID PROJECT		

PLAN — SURVEYED / DRAWN / ALIGNMENT CHECKED / GRADES CHECKED / PLAN NOTED / CAL. NOTED / STRUCTURE NOTATIONS CHKD / NOTE BOOK / NO. / BY / DATE / PLAN FILE NAME

PROFILE — SURVEYED / DRAWN / GRADES CHECKED / CAL. NOTED / STRUCTURE NOTATIONS CHKD / NOTE BOOK / NO. / BY / DATE

STA. 812+24.82 32.85' LT.
MH-TA-4' DIA.-TIF-CL
LID ELEV. = 739.54

MH 3 TO I 10
202'-SS-CLA-WM-30"
H 732.60 - 732.30
SLOPE = 0.15%

STA. 814+30.18 24.42' LT
INLET SPECIAL NO.3
WEIR ELEV.= 738.25

STA. 814+99.93 23.79' LT
INLET SPECIAL NO.3
WEIR ELEV.= 737.78

MH 8 TO I 11
85'-SS-CLA-WM-36"
H 733.00 - 732.20
SLOPE = 0.94%

STA. 815+89.37 30.12' LT.
MH-TA-5' DIA.-TIF-CL
LID ELEV. = 739.32

I 12 TO MH 8
159'-SS-CLA-WM-24"
H 734.80 - 734.40
SLOPE = 0.25%

STA. 817+52.91 23.81' LT
INLET SPECIAL NO.5
WEIR ELEV.= 740.18

I 26 TO I 12
51'-SS-CLA-GASKET-T2-12"
H 736.00 - 735.50
SLOPE = 0.98%

MATCH LINE STA. 812+00

MATCH LINE STA. 818+00

US RTE 30

STA 70+00 (WALGREN AVE)=
STA 814+77.24 (US RTE 30)

WAHLGREN AVE.

House
Building, Commercial
Porch
Garage
ASPHALT PARKING

PERIMETER EROSION BARRIER

INLET AND PIPE PROTECTION

0 50' 100'

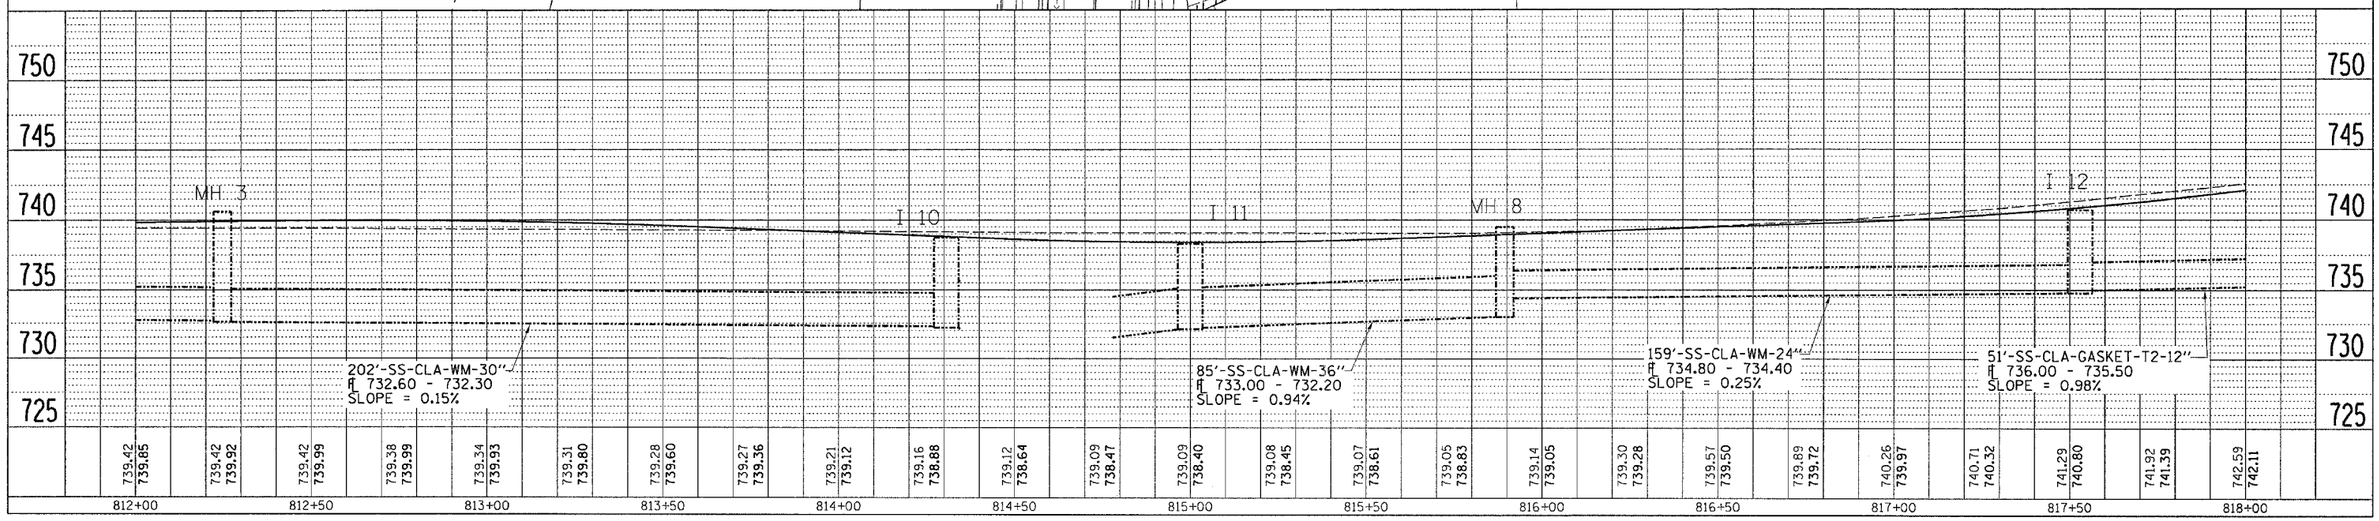

•DATE-TIME•
•DGN-SPEC•
•REF#3
•REF15

DRAINAGE DETAILS LEFT SIDE