CONTRACT NO. 64517

F.A.P RTE.	SECTION	COUNTY	TOTAL SHEETS	SHEET NO.
573	116R-4	DEKALB	416	119
STA. 818+00	TO STA. 824+00			
FED. ROAD DIST. NO.	ILLINOIS	FED. AID PROJECT		

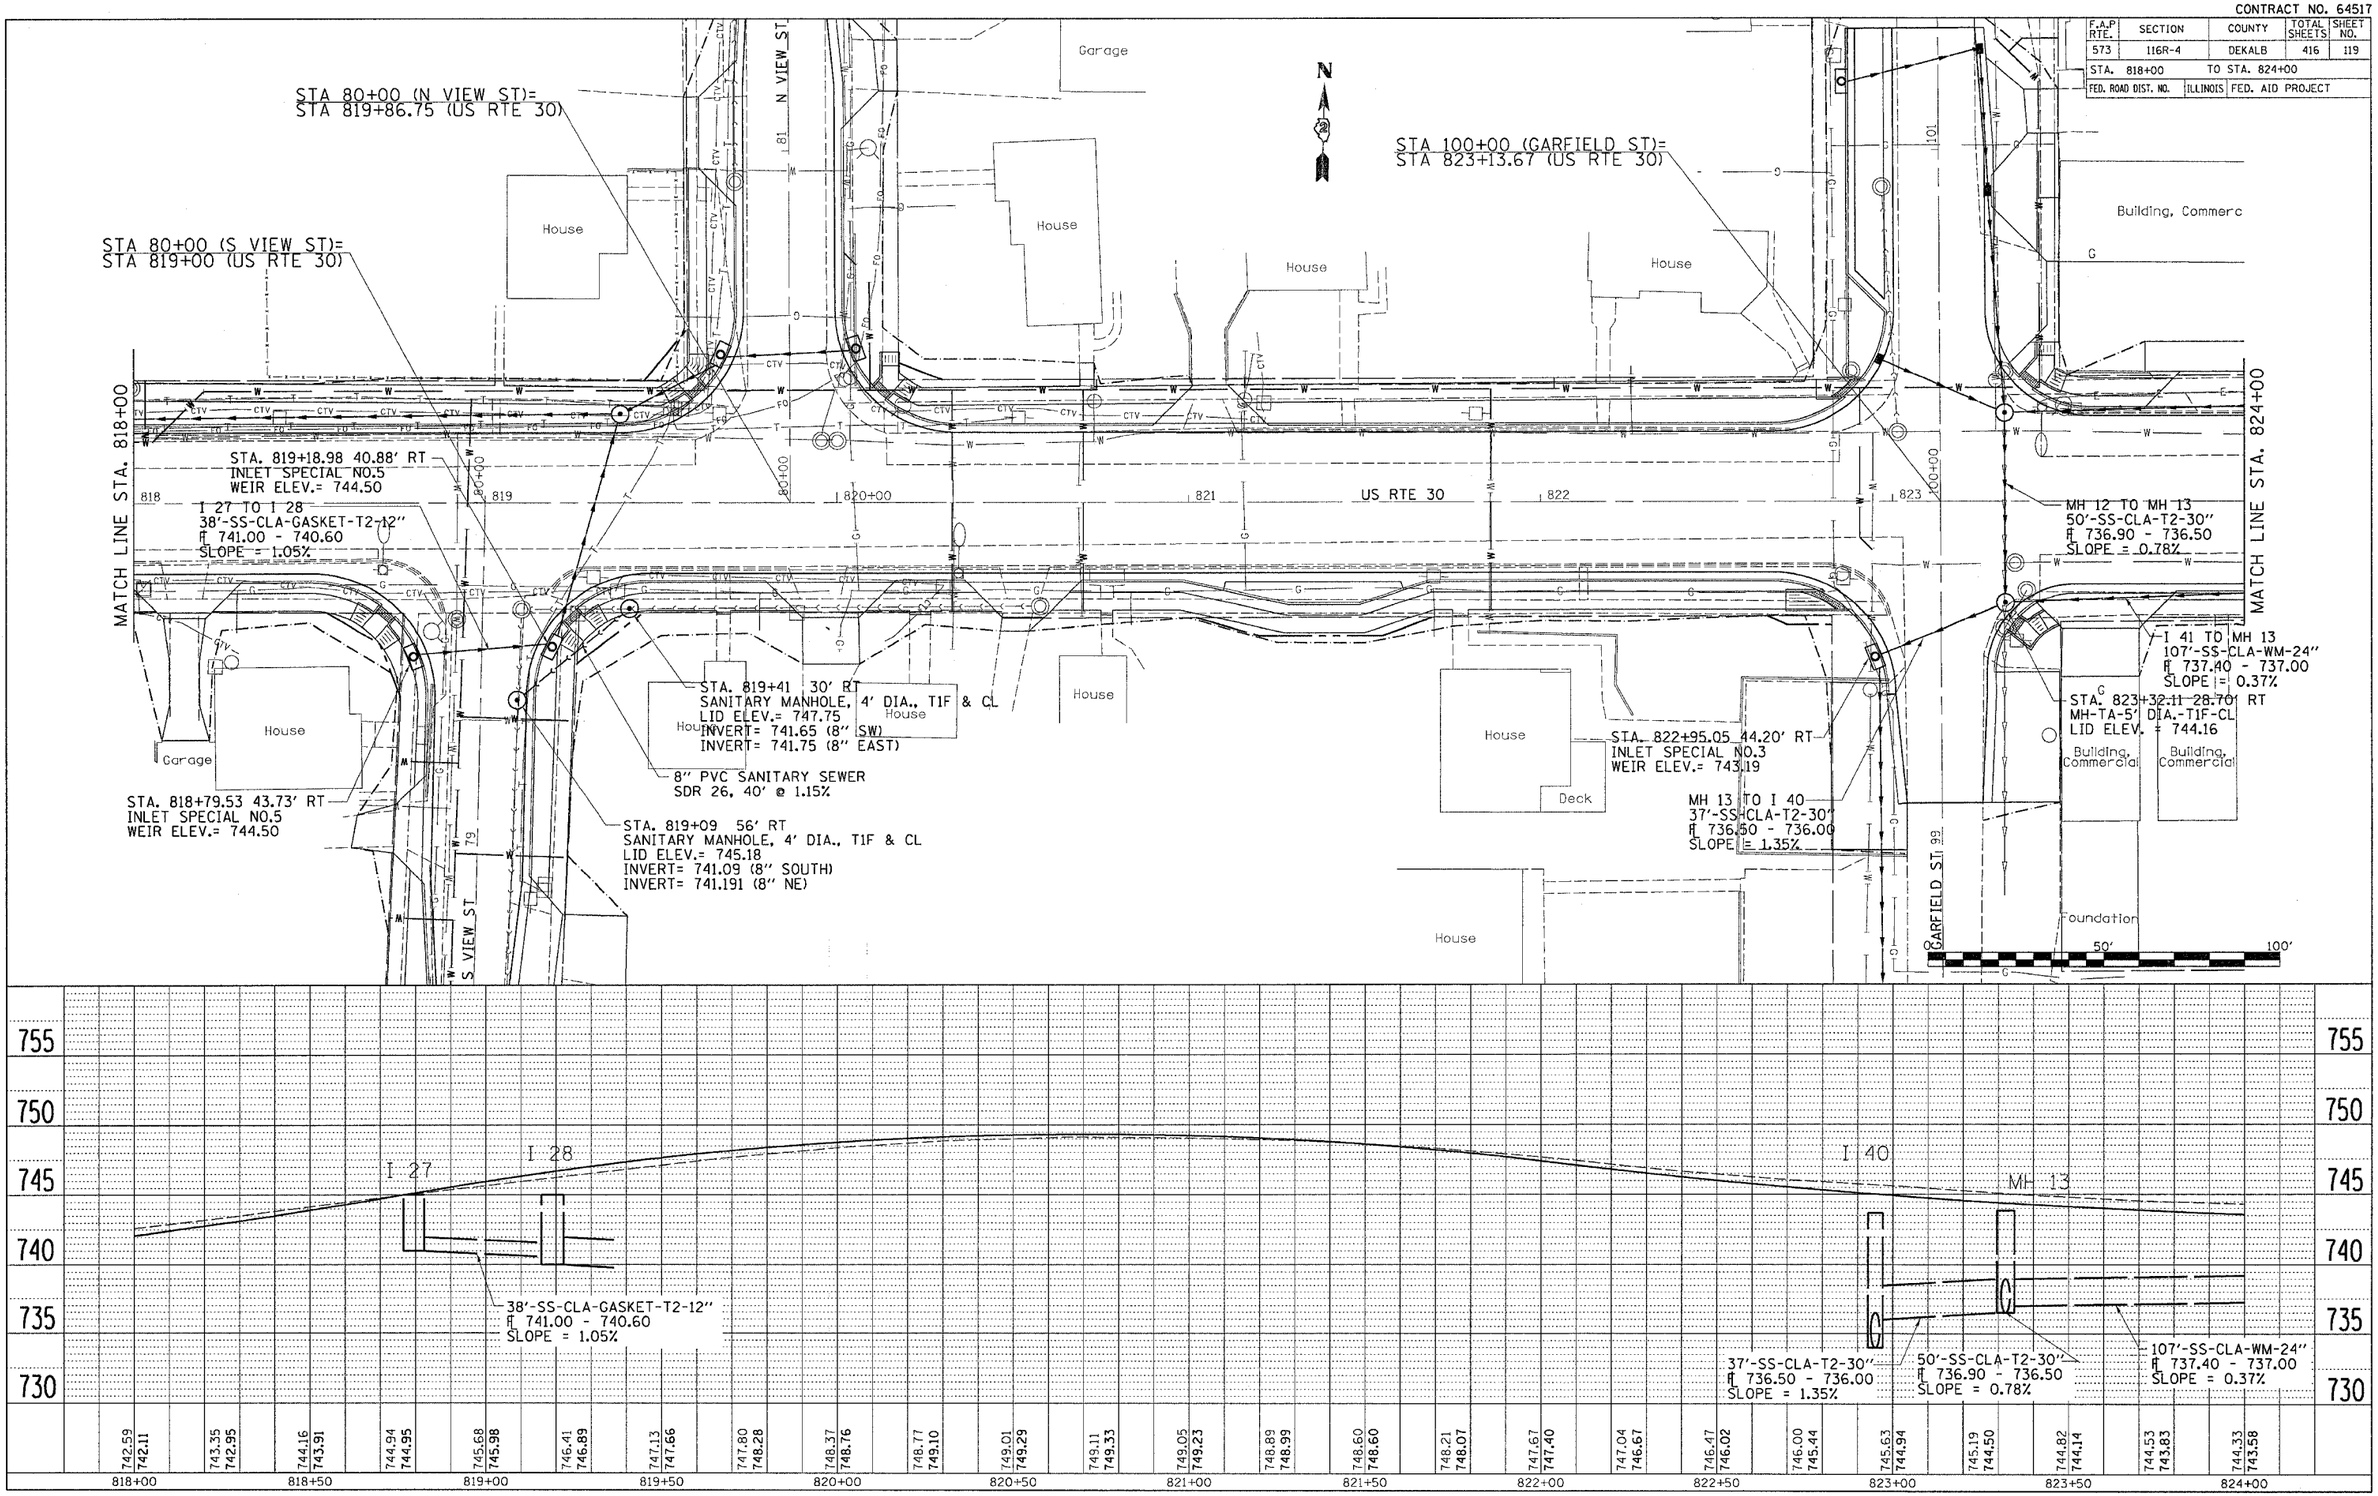

PLAN — NOTE BOOK NO. — SURVEYED — PLOTTED — ALIGNMENT CHECKED — RT. OF WAY CHECKED — CADD FILE NAME — BY — DATE

PROFILE — NOTE BOOK NO. — SURVEYED — PLOTTED — GRADES CHECKED — B.M. NOTED — STRUCTURE NOTATNS CHKD — BY — DATE

DATE-TIME
DGN-SPEC
*REF#4
*REF#6

DRAINAGE DETAILS RIGHT SIDE