CONTRACT NO. 64517

F.A.P RTE.	SECTION	COUNTY	TOTAL SHEETS	SHEET NO.
573	116R-4	DEKALB	416	120
STA. 824+00	TO STA. 829+00			
FED. ROAD DIST. NO.	ILLINOIS	FED. AID PROJECT		

PLAN — SURVEYED / DRAWN / ALIGNMENT - DEFICED / ALIGNMENT - CHECKED / NOTE BOOK / CROSS SECTIONS CHECKED / NO. / LOC. NOTES / SUBSTRUC. NO.(S)/YRS CHKD / BY / DATE

PROFILE — SURVEYED / DRAWN / GRADES - DEFICED / GRADES - CHECKED / NOTE BOOK / LOC. NOTES / SUBSTRUC. NO.(S)/YRS CHKD / NO. / BY / DATE

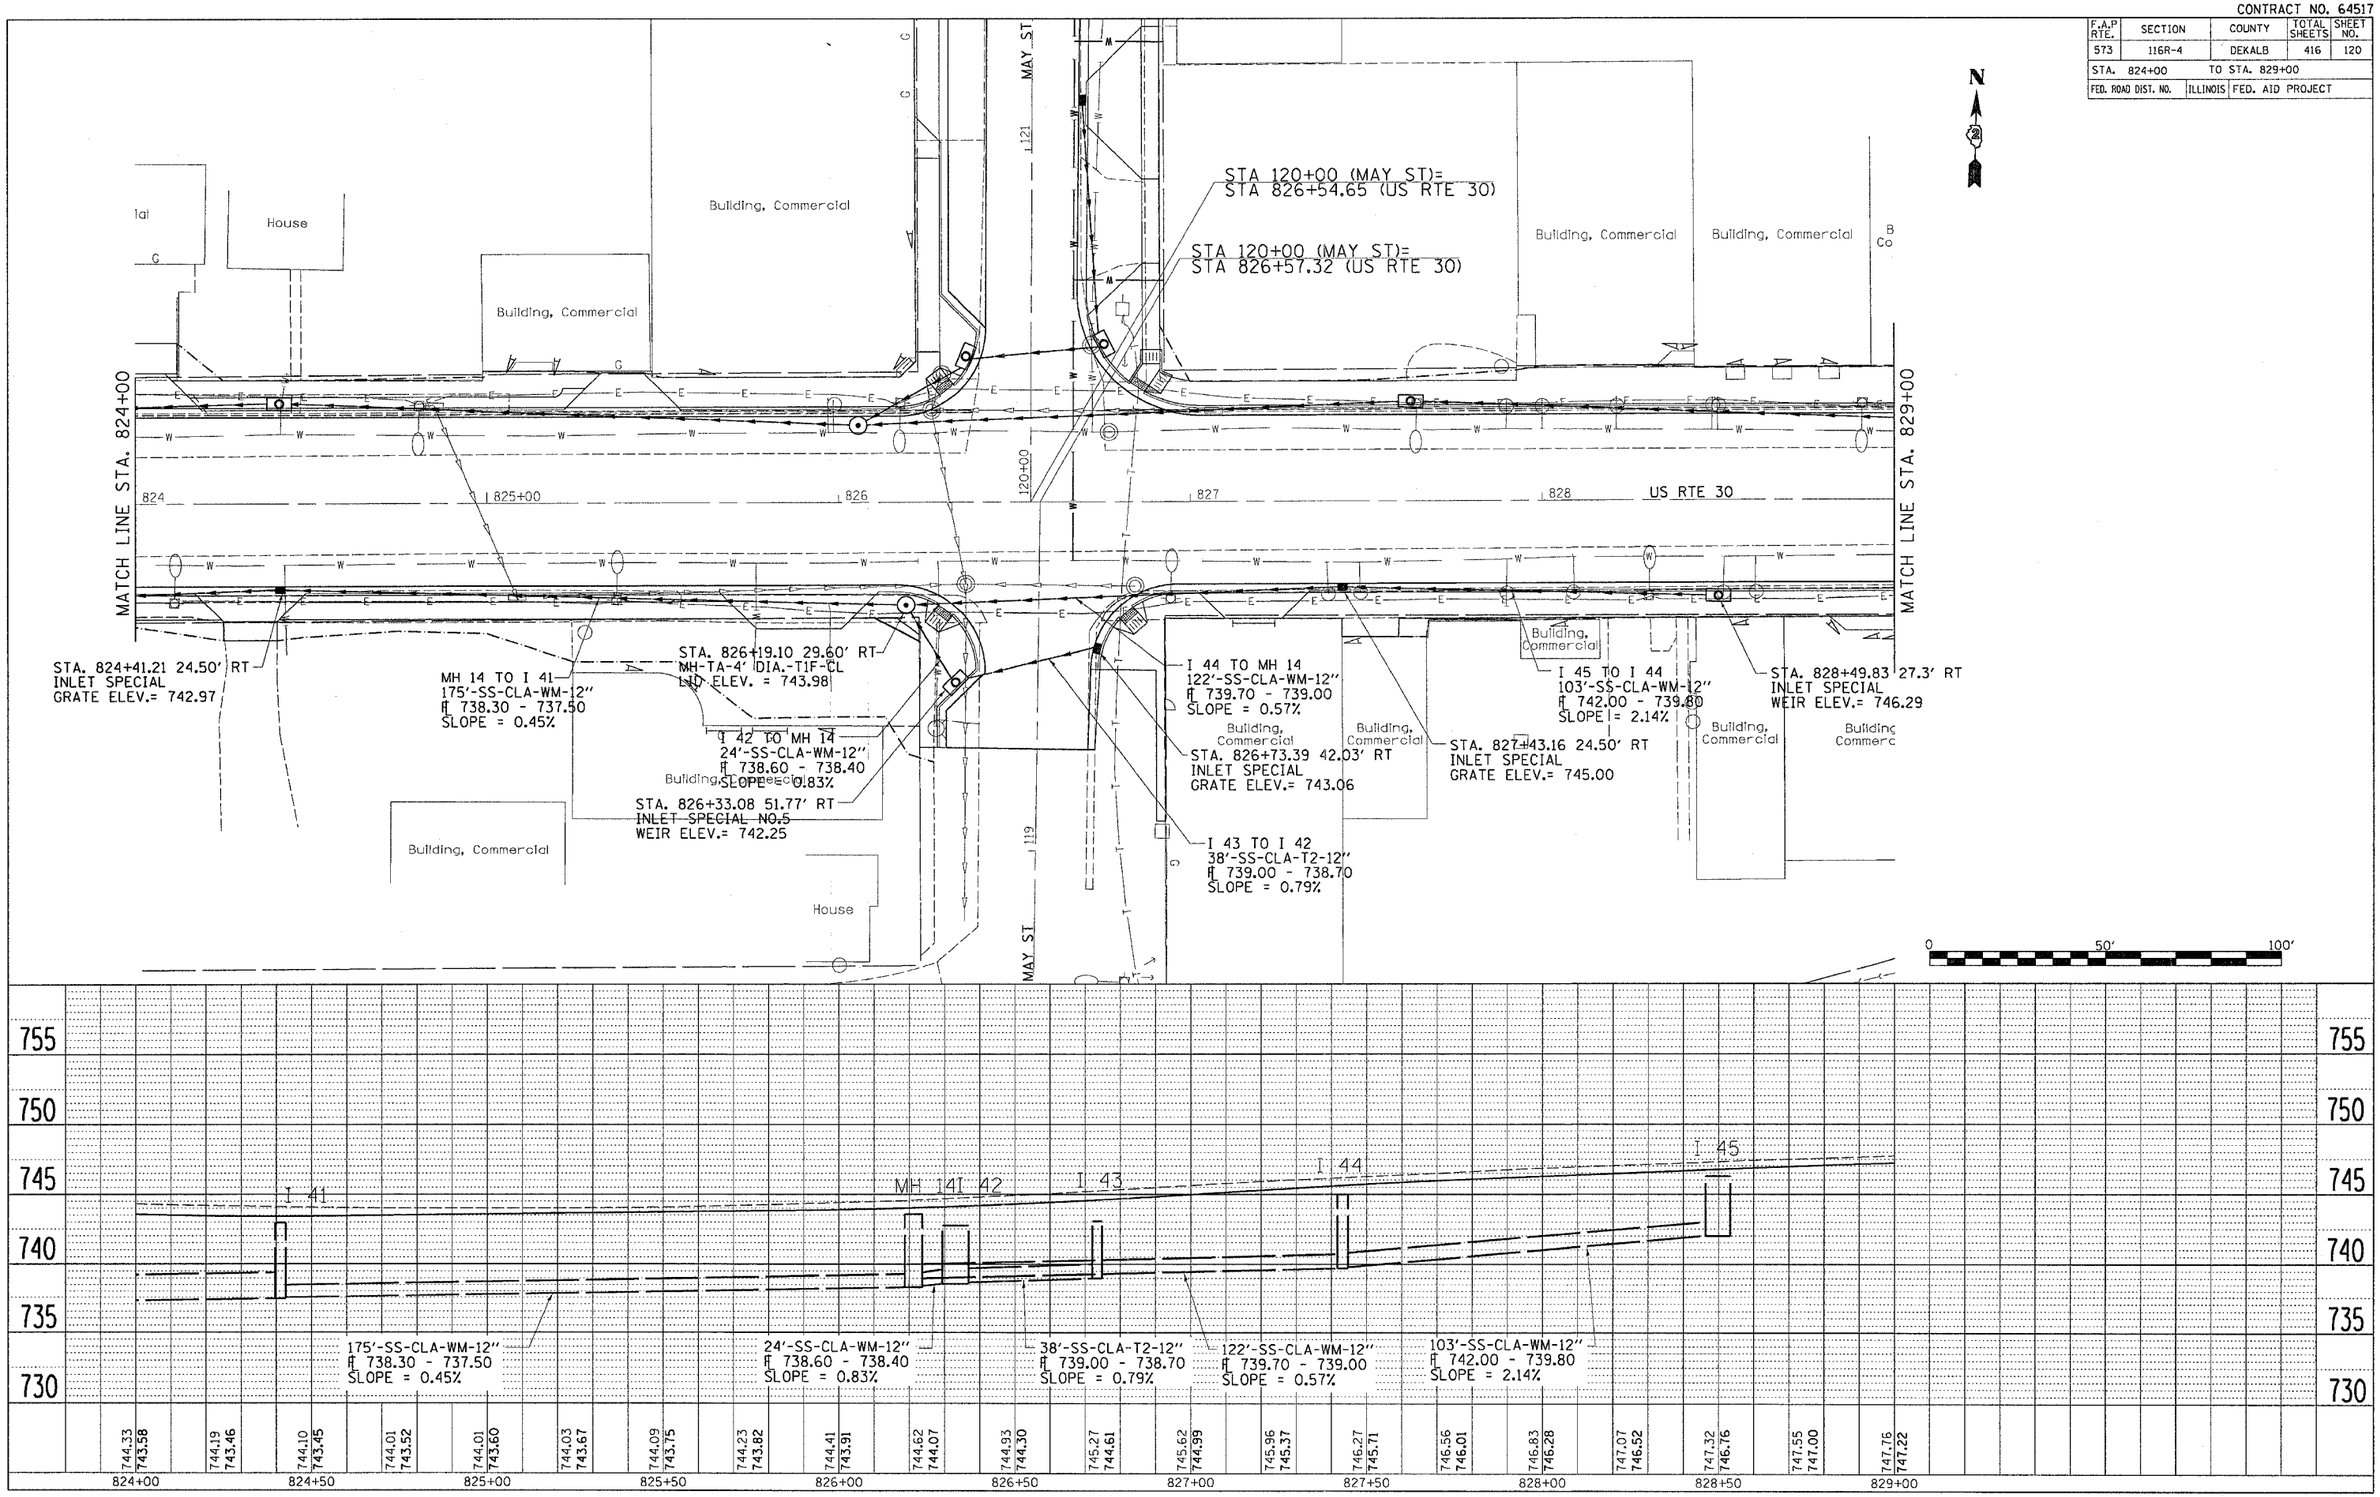

DATE-TIME
DGN-SPEC
*REF05
*REF17

DRAINAGE DETAILS RIGHT SIDE