CONTRACT NO. 64517

F.A.P RTE.	SECTION	COUNTY	TOTAL SHEETS	SHEET NO.
573	116R-4	DEKALB	416	121
STA. 829+00	TO STA. 835+00			
FED. ROAD DIST. NO.	ILLINOIS	FED. AID PROJECT		

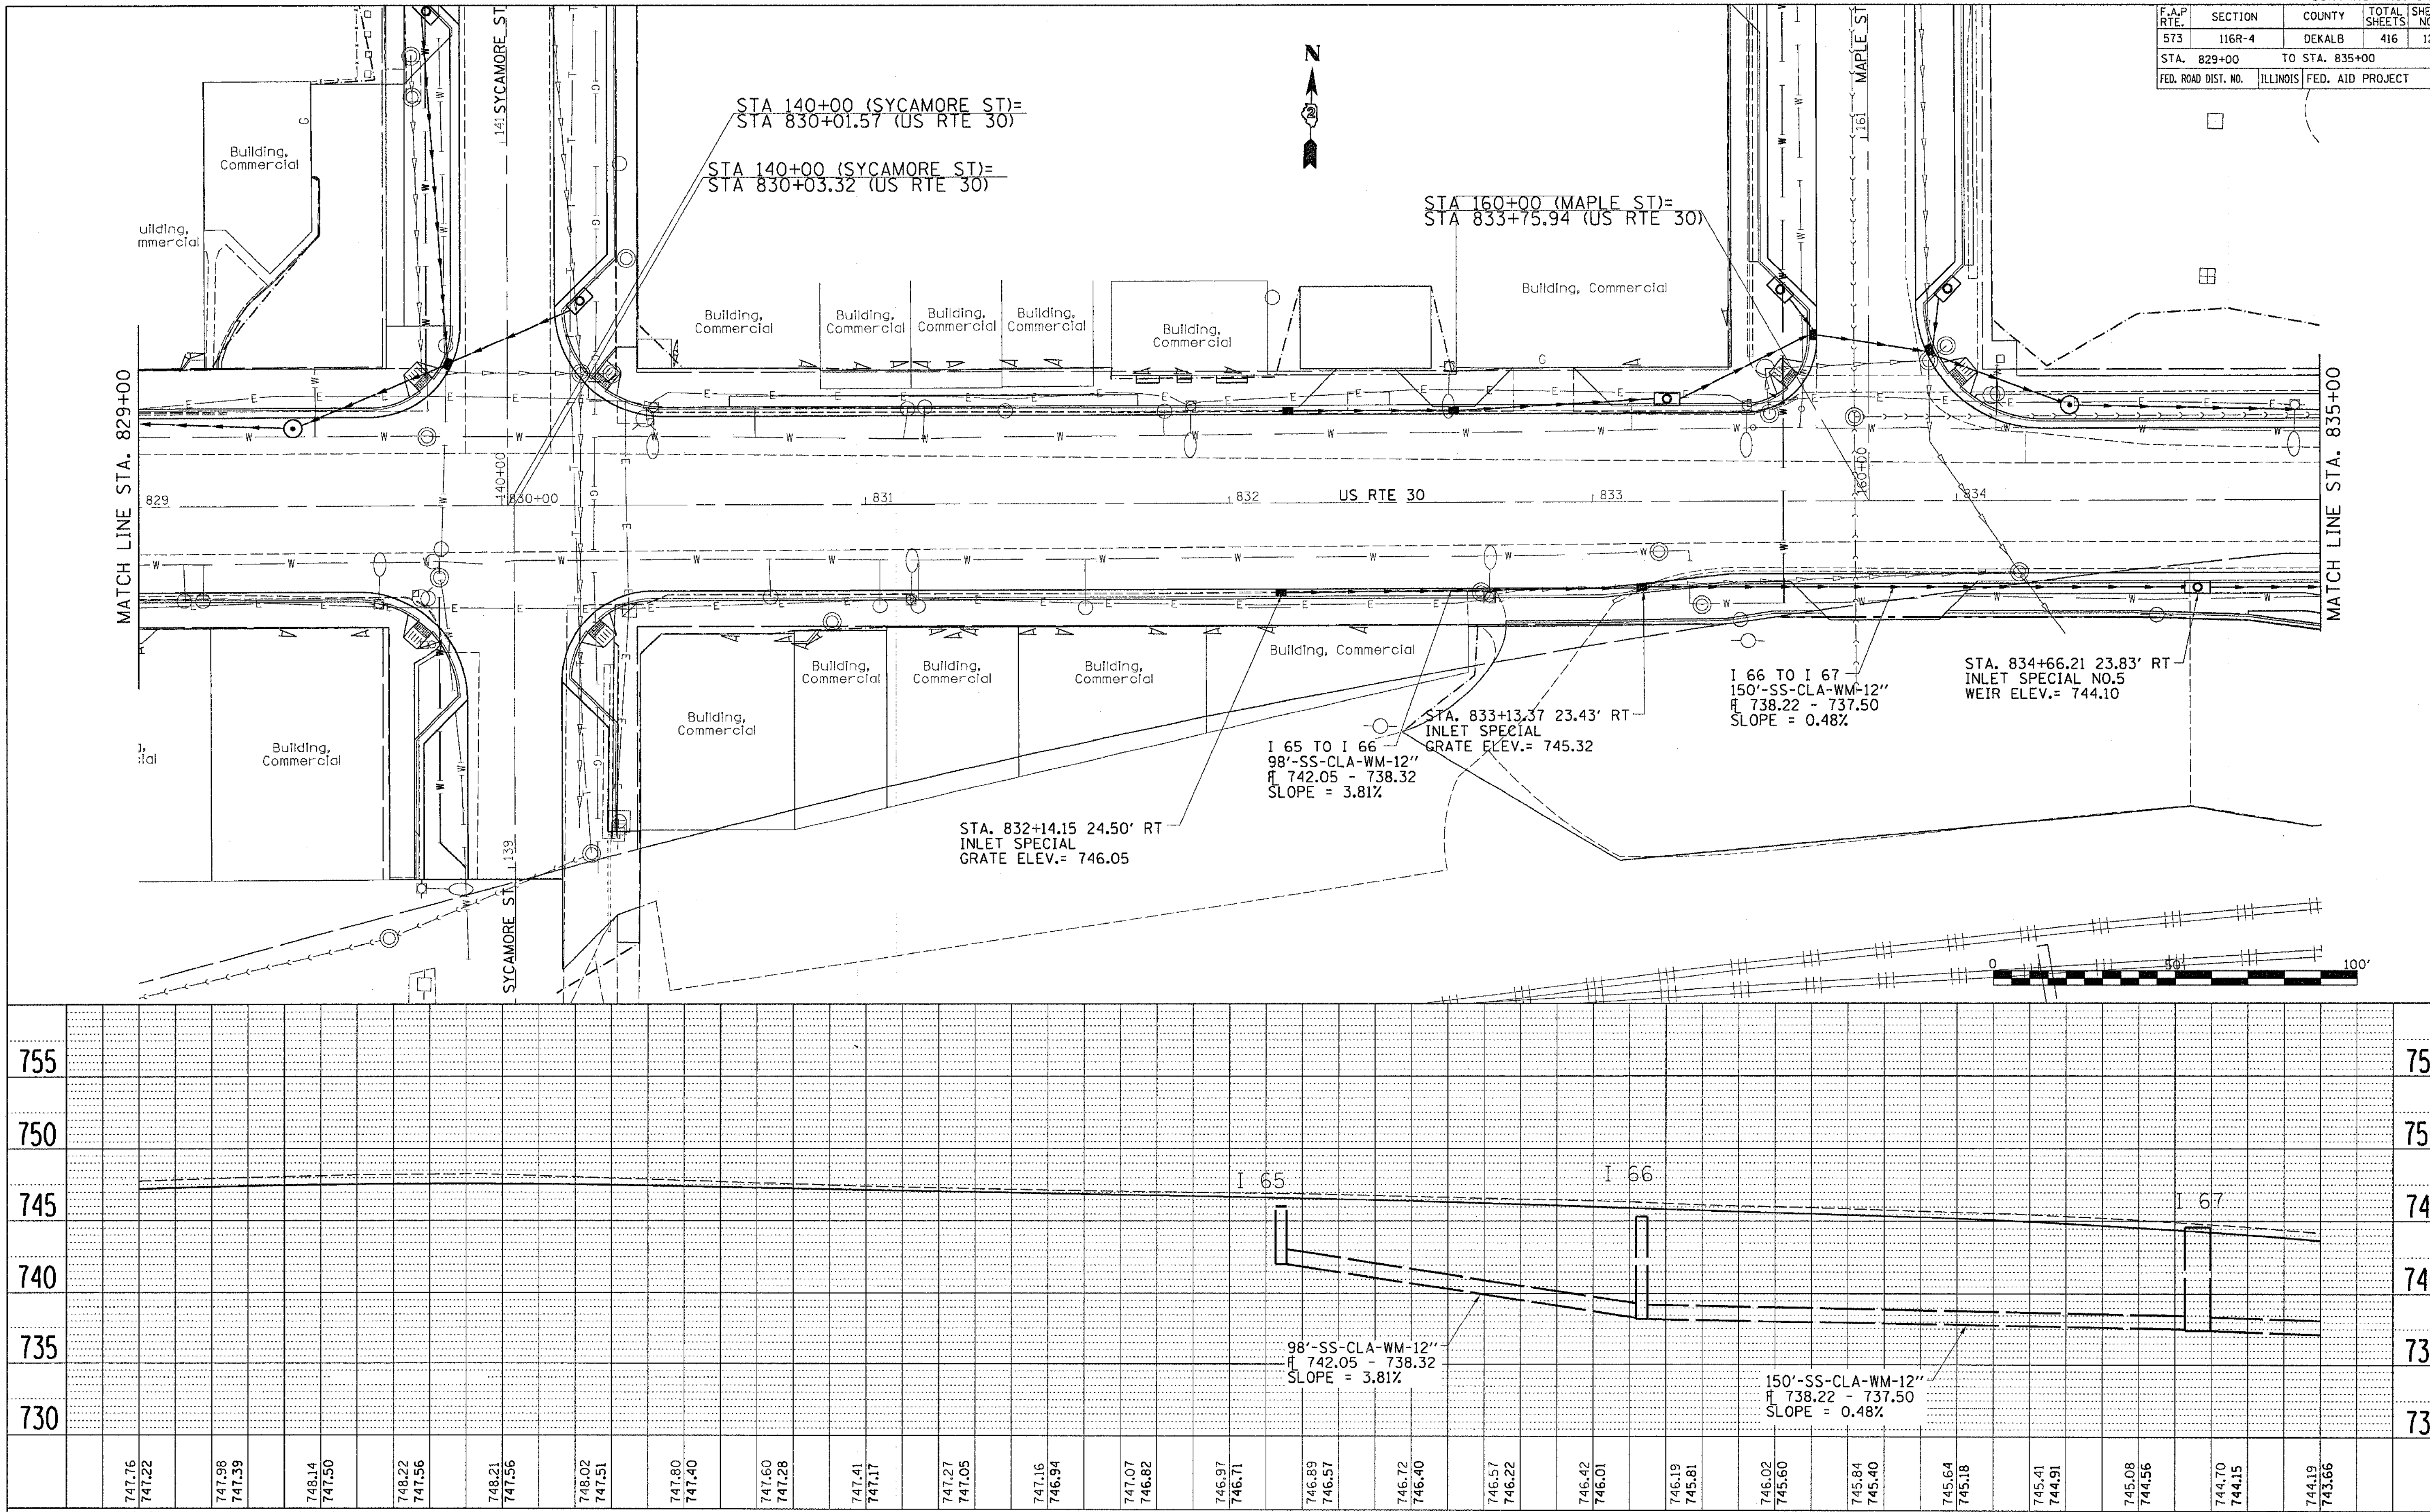

PLAN | NOTE BOOK | NO. | SURVEYED | PLOTTED | ALIGNMENT CHECKED | RT. OF WAY CHECKED | CADD FILE NAME | BY | DATE

PROFILE | NOTE BOOK | NO. | SURVEYED | PLOTTED | GRADES CHECKED | B.M. NOTED | STRUCTURE NOTAT'NS CH'KD | BY | DATE

•DATE-TIME• •DGN-SPEC• •REF06 •REF18

DRAINAGE DETAILS RIGHT SIDE