CONTRACT NO. 64517

F.A.P RTE.	SECTION	COUNTY	TOTAL SHEETS	SHEET NO.
573	116R-4	DEKALB	416	131
STA.	TO STA.			
FED. ROAD DIST. NO.	ILLINOIS	FED. AID PROJECT		

PLAN — SURVEYED / PLOTTED / ALIGNMENT CHECKED / R.O.W. CHECKED / NOTE BOOK / NO. / BY / DATE

PROFILE — SURVEYED / PLOTTED / GRADES CHECKED / ELEV. NOTED / STRUCTURE NOTATIONS CHKD / NOTE BOOK / NO. / BY / DATE

MH 16 TO MH 16A
142'-SS-JACKED IN PLACE-30" (SPECIAL)
℄ 731.00 - 729.50
SLOPE = 1.06%

MATCH LINE STA. 95+50

STA. 95+80 0.20' RT
MH-TA-5' DIA.-T1F-CL
LID ELEV. = 733.54

I 40 TO MH 16
223'-SS-CLA-WM-30"
℄ 734.00- 732.00
SLOPE = 0.90%

STA. 97+21.39 11.15' RT
MH-TA-5' DIA.-T1F-CL
LID ELEV. = 738.12

STA. 100+00 (GARFIELD ST.)
STA. 823+13.66 (US 30)

I 30 TO I 31
39'-SS-CLA-T2-12"
℄ 741.00 - 740.60
SLOPE = 1.03%

STA. 101+19.60 27.44'LT
INLET SPECIAL NO.5
WEIR ELEV.= 744.59

GARFIELD ST.

STA. 101+28.71 11.93' RT
INLET SPECIAL
GRATE ELEV.= 744.92

I 31 TO I 32
39'-SS-CLA-WM-12"
℄ 740.50 - 739.80
SLOPE = 1.79%

STA. 100+88.21 14' RT
INLET TB SPECIAL F&G
GRATE ELEV.= 744.71

I 32 MH 12
60'-SS-CLA-GASKET-T2-24"
℄ 739.30 - 738.10
SLOPE = 2.03%

Building, Commercial
Foundation
House
Garage
Deck

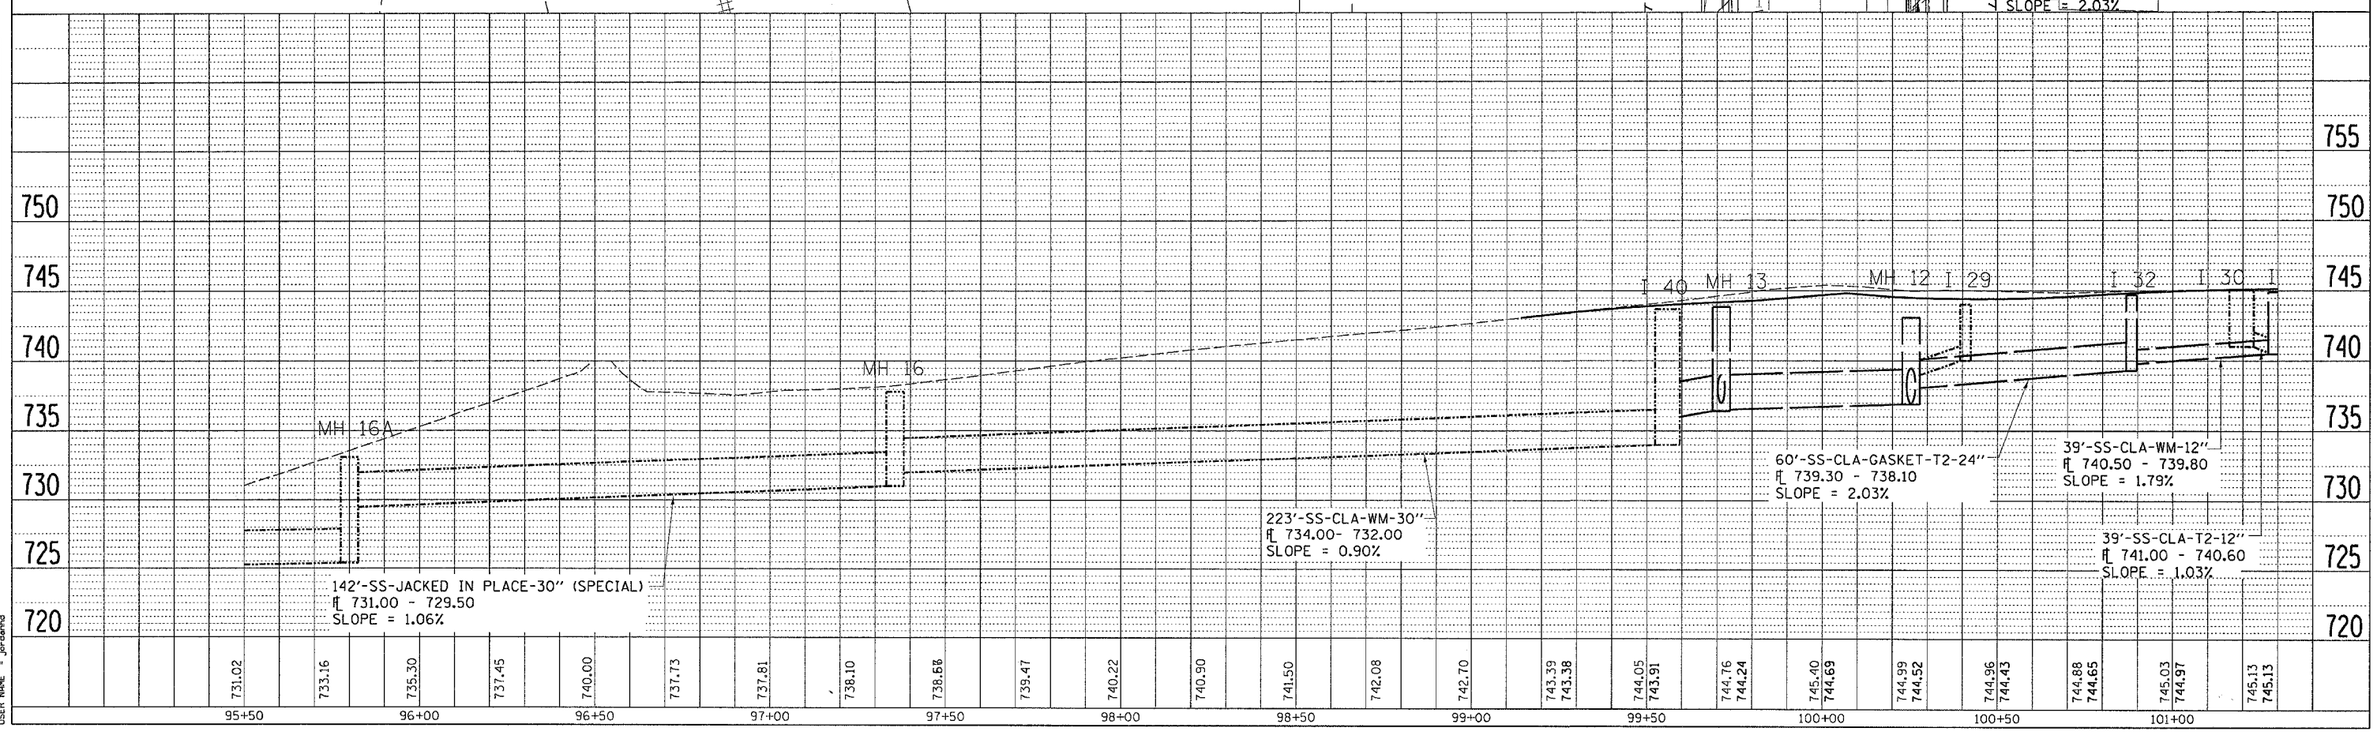

PLOT DATE = Wed Sep 14 11:45:34 2005
FILE NAME = c:\projects\201700\d0170002-2.dgn
PLOT SCALE = 20.0000 ' / IN.
USER NAME = jansemd

DRAINAGE DETAILS