CONTRACT NO. 64517

F.A.P RTE.	SECTION	COUNTY	TOTAL SHEETS	SHEET NO.
573	116R-4	DEKALB	416	136
STA.		TO STA.		
FED. ROAD DIST. NO.	ILLINOIS	FED. AID PROJECT		

PLAN		BY	DATE
NOTE BOOK NO.	SURVEYED / PLOTTED / ALIGNMENT CHECKED / TH. OF NAT. CHECKED / DRAFTED / DGN FILE NAME		

PROFILE		BY	DATE
NOTE BOOK NO.	SURVEYED / PLOTTED / GRADES CHECKED / B.M. NOTED / STRUCTURE NOTAT'NS CH'KD		

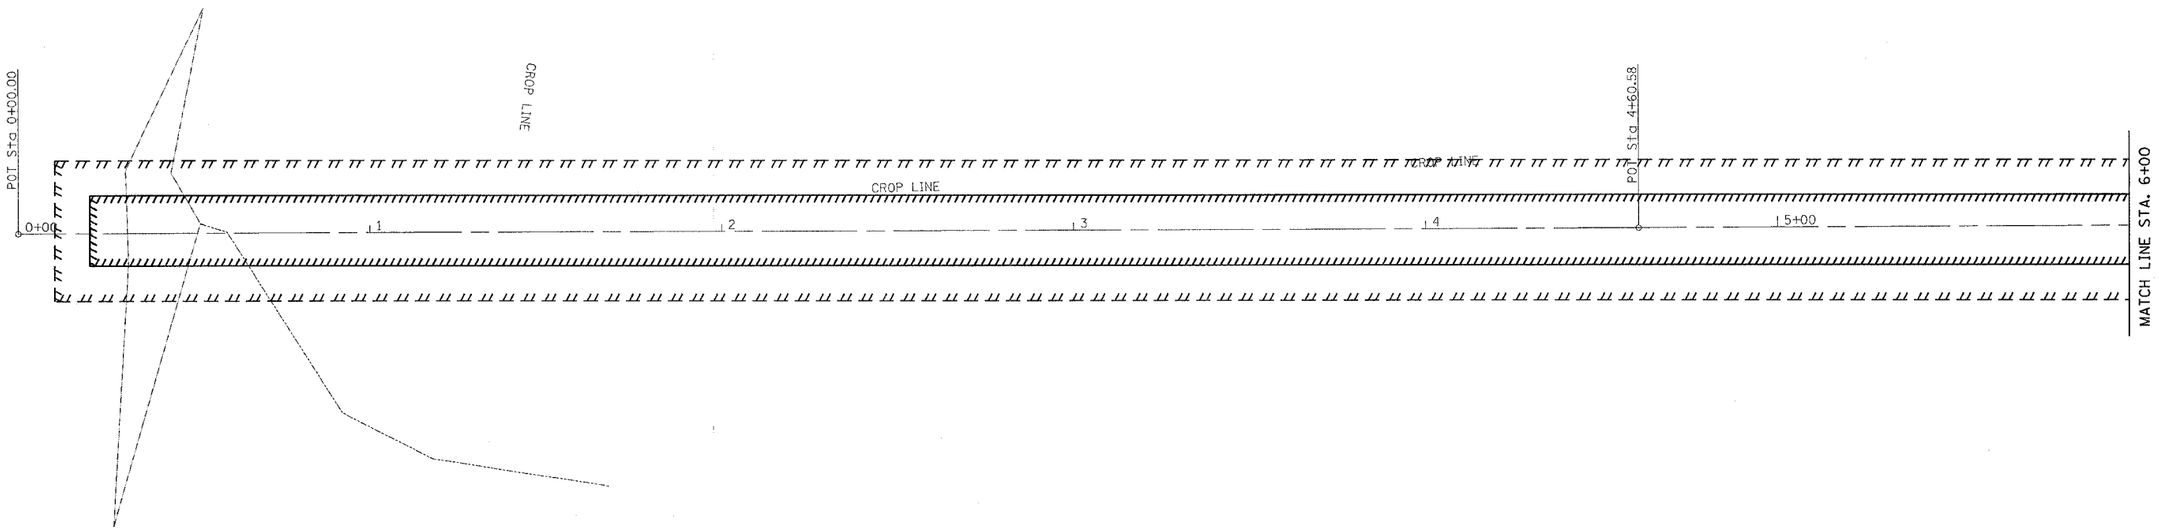

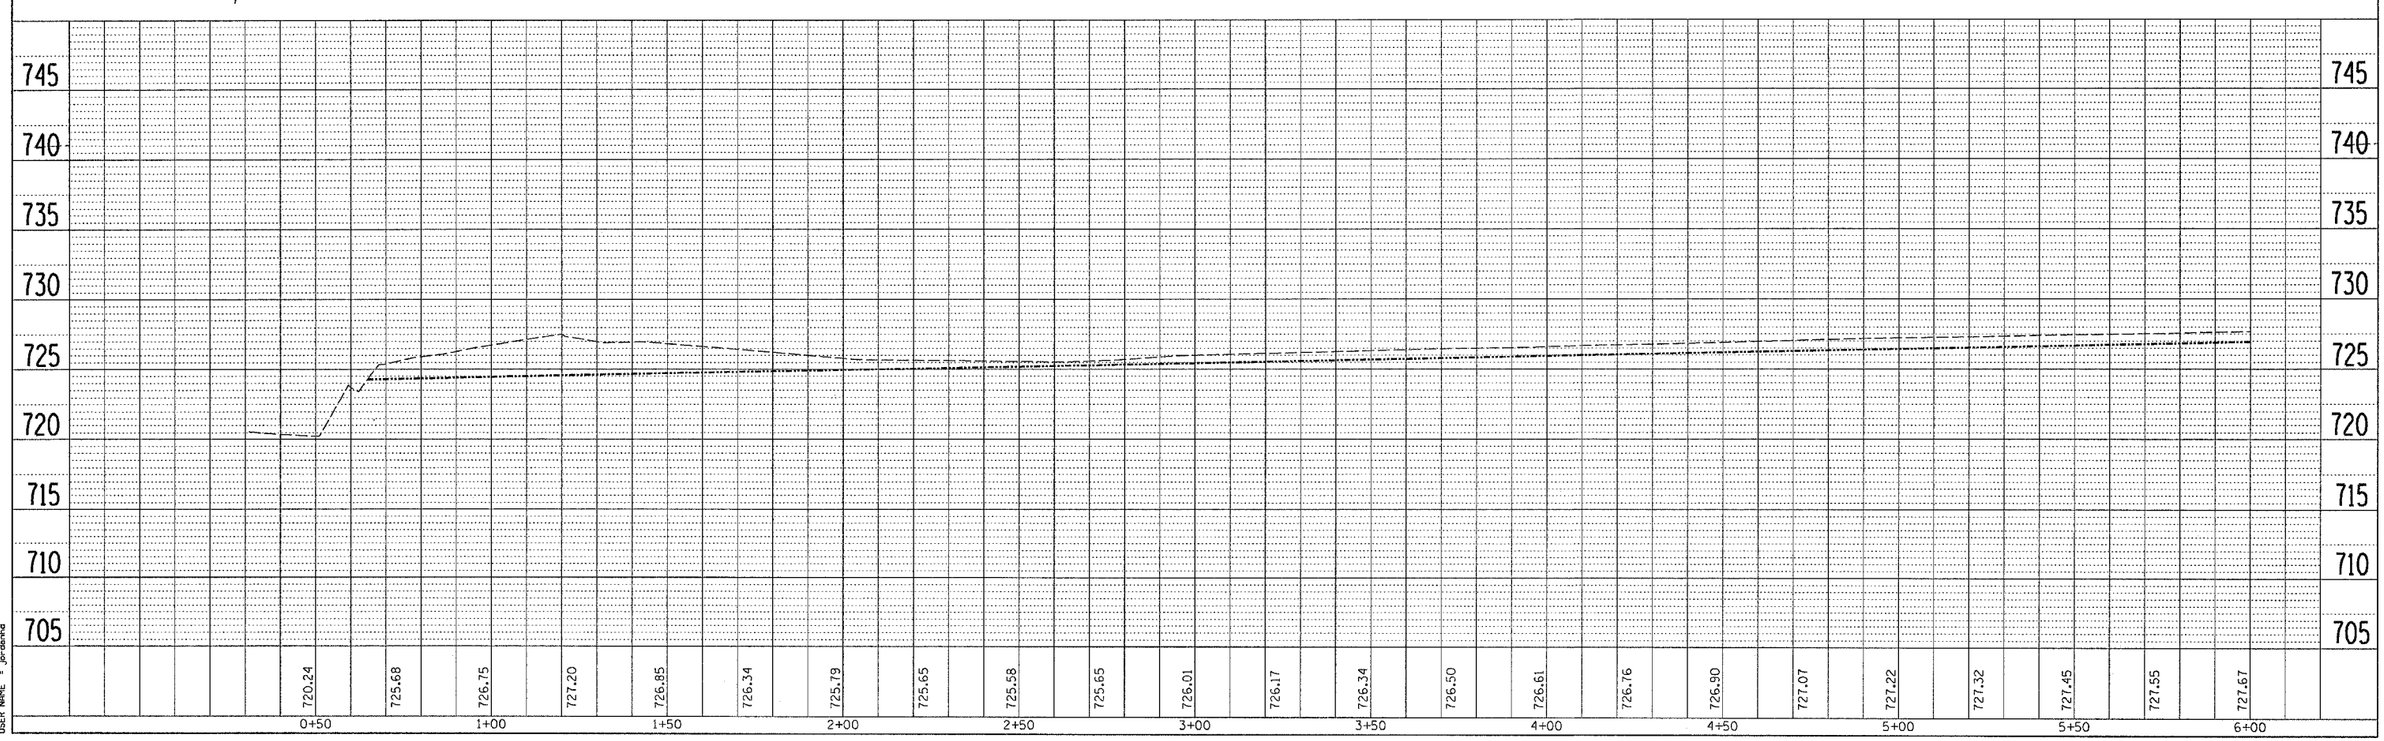

PLOT DATE = Wed Sep 14 11:45:37 2005
FILE NAME = C:\projects\281700\d1700dr2.dgn
PLOT SCALE = 20.0000 ' / IN.
USER NAME = jpardeville

DONALD DRAINAGE DETAILS OUTLET