CONTRACT NO. 64517

F.A.P RTE.	SECTION	COUNTY	TOTAL SHEETS	SHEET NO.
573	116R-4	DEKALB	416	139
STA.	TO STA.			
FED. ROAD DIST. NO.	ILLINOIS	FED. AID PROJECT		

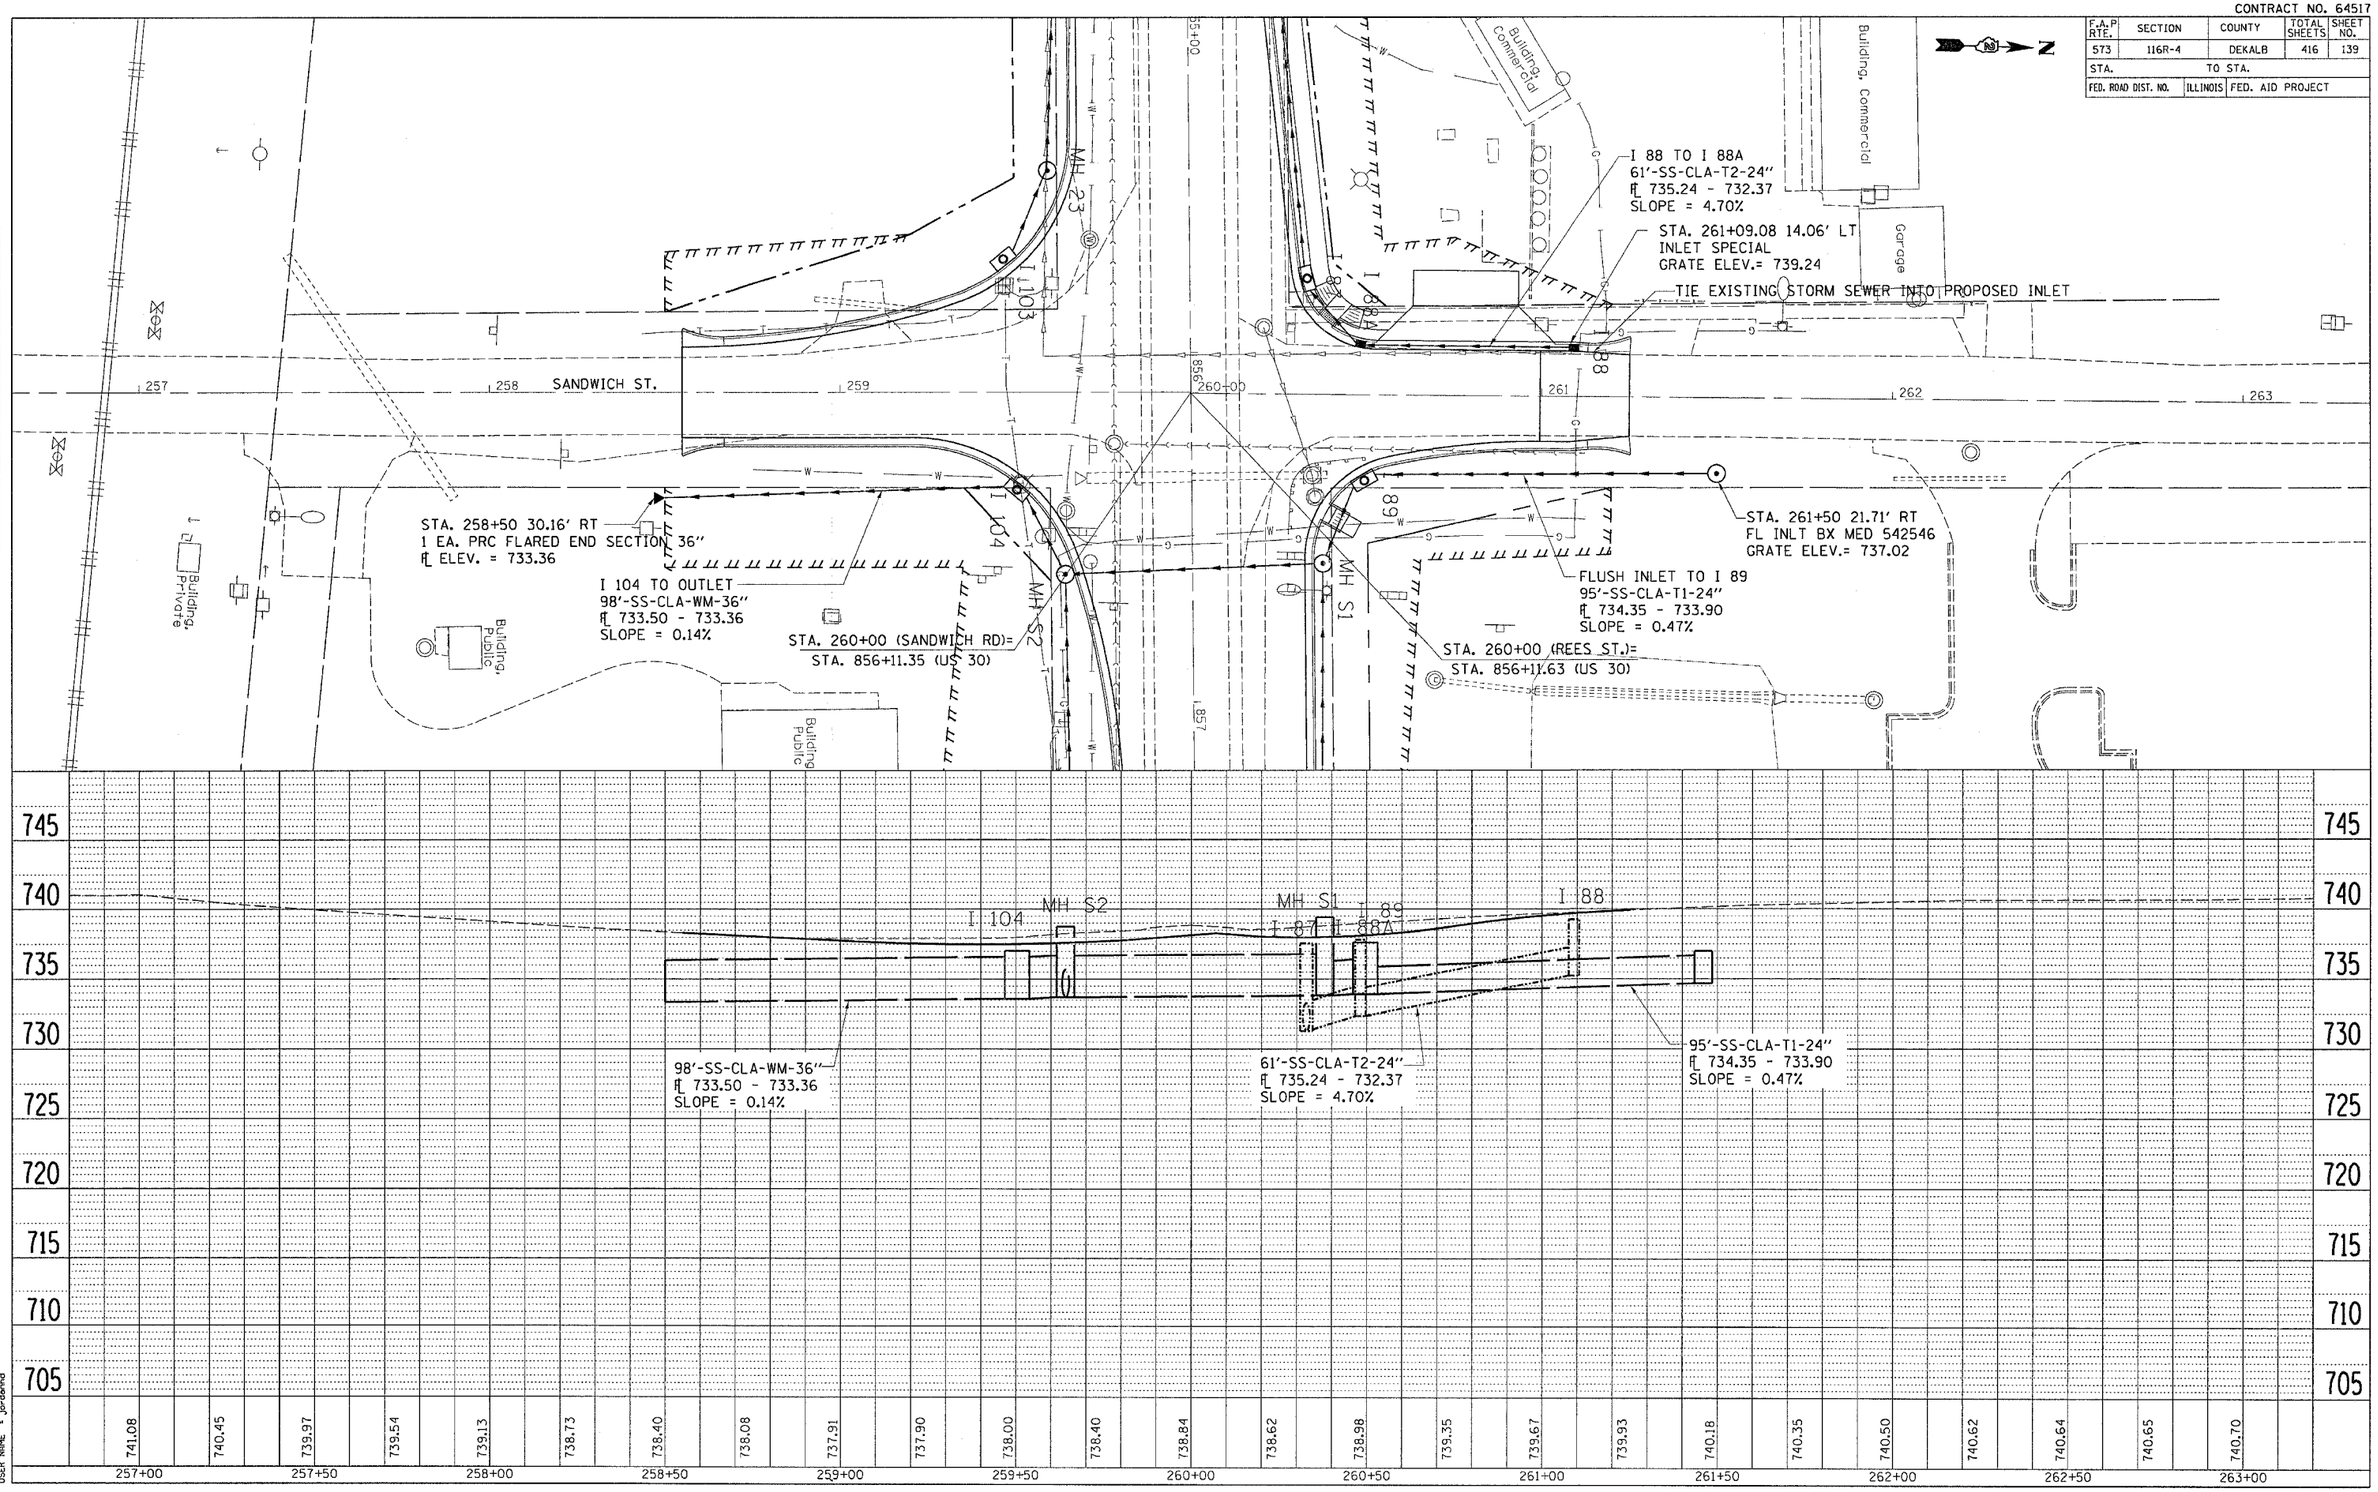

PLAN
NOTE BOOK NO.
SURVEYED
PLOTTED
ALIGNMENT CHECKED
RT. OF WAY CHECKED
CADD FILE NAME
BY
DATE

PROFILE
NOTE BOOK NO.
SURVEYED
PLOTTED
GRADES CHECKED
B.M. NOTED
STRUCTURE NOTATIONS CHKD
BY
DATE

PLOT DATE = Wed Sep 14 11:45:38 2005
FILE NAME = C:\projects\w20170B\w0170B0w-2.dgn
PLOT SCALE = 20.0000 ' / IN.
USER NAME = jordanrd

DRAINAGE DETAILS SANDWICH ST. & REES ST.