CONTRACT NO. 64517

F.A.P. RTE.	SECTION	COUNTY	TOTAL SHEETS	SHEET NO.
573	116R-4	DEKALB	416	155
STA.		TO STA.		
FED. ROAD DIST. NO.	ILLINOIS	FED. AID PROJECT		

PAVEMENT ELEVATIONS

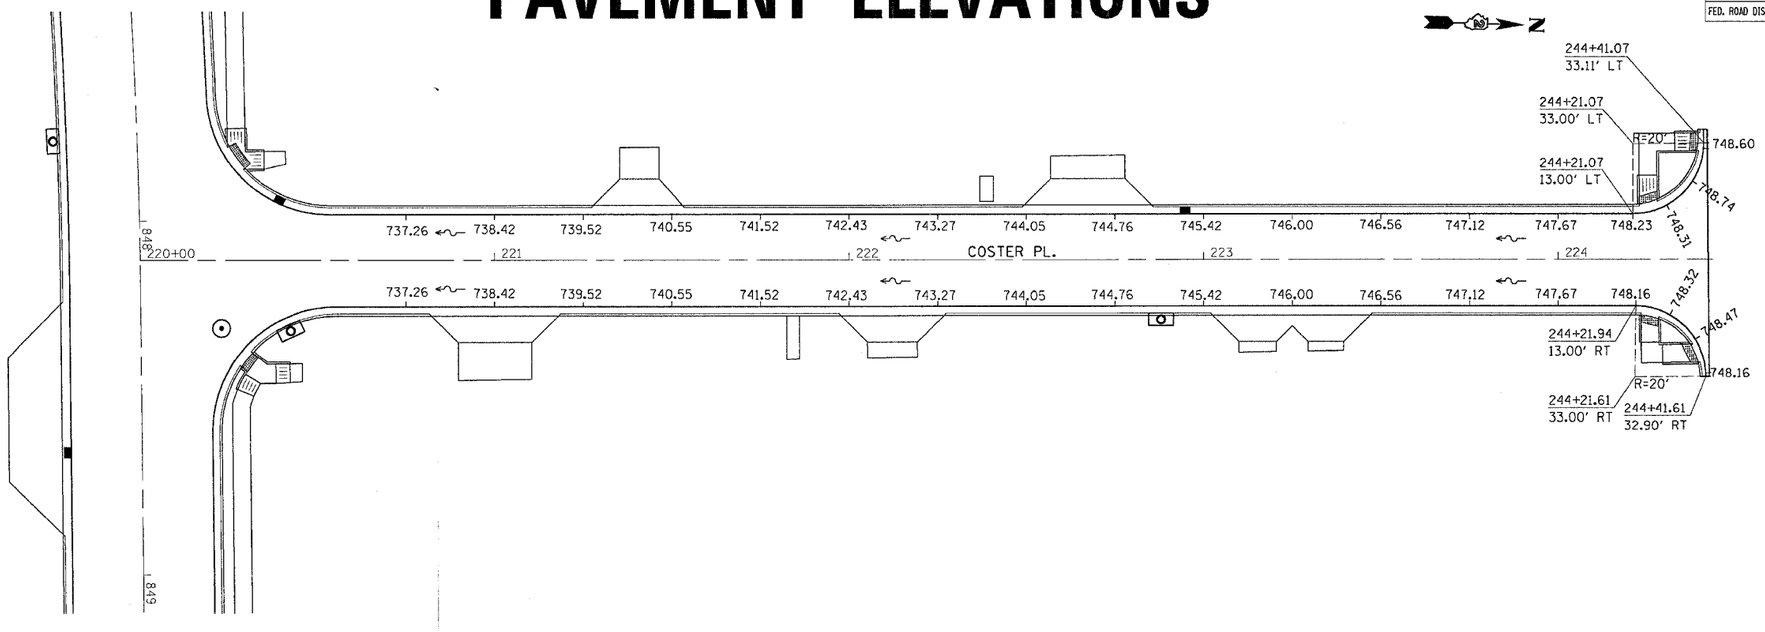

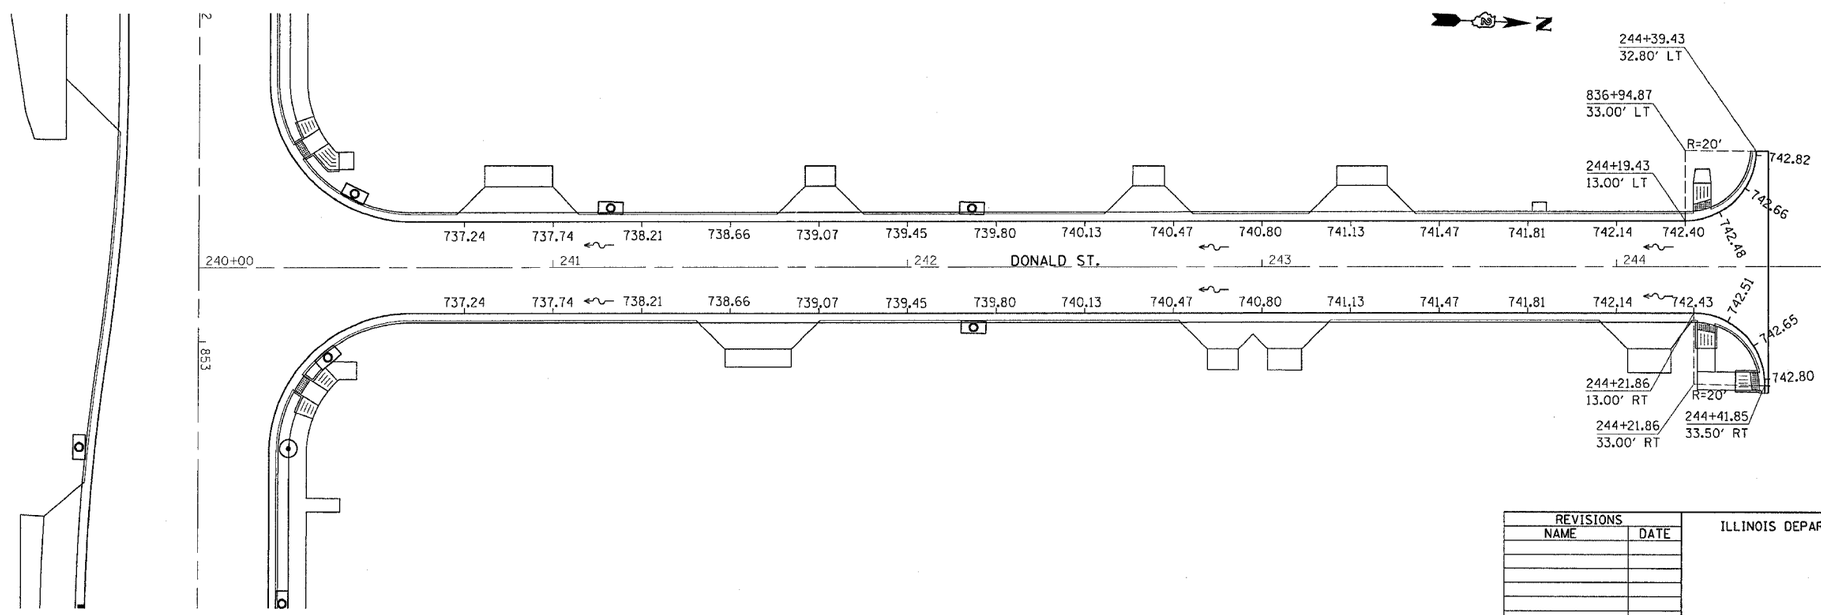

REVISIONS	
NAME	DATE

ILLINOIS DEPARTMENT OF TRANSPORTATION

SCALE: VERT.
HORIZ.

DATE

DRAWN BY

CHECKED BY

PAVEMENT ELEVATIONS

•DATE-TIME= PLOT DATE = Fri Sep 02 07:26:38 2005
•DGN-SPEC= FILE NAME = C:\projects\p201700\u01700al.dgn
•REF PLOT SCALE = 19.9999 ' / IN.
•REF
•REF
•REF
•REF