PLOT DATE = Fri Sep 02 07:53:15 2005
FILE NAME = c:\projects\p201700\d01700xmsht.dgn
PLOT SCALE = 10.0000 ' / IN.
USER NAME = jordanhd

ORIGINAL SURVEY		BY	DATE
NOTE BOOK	SURVEYED		
	PLOTTED		
NO.	TEMPLATE		
	AREAS		
	AREAS CHECKED		

FINAL SURVEY		BY	DATE
NOTE BOOK	SURVEYED		
	PLOTTED		
NO.	TEMPLATE		
	AREAS		
	AREAS CHECKED		

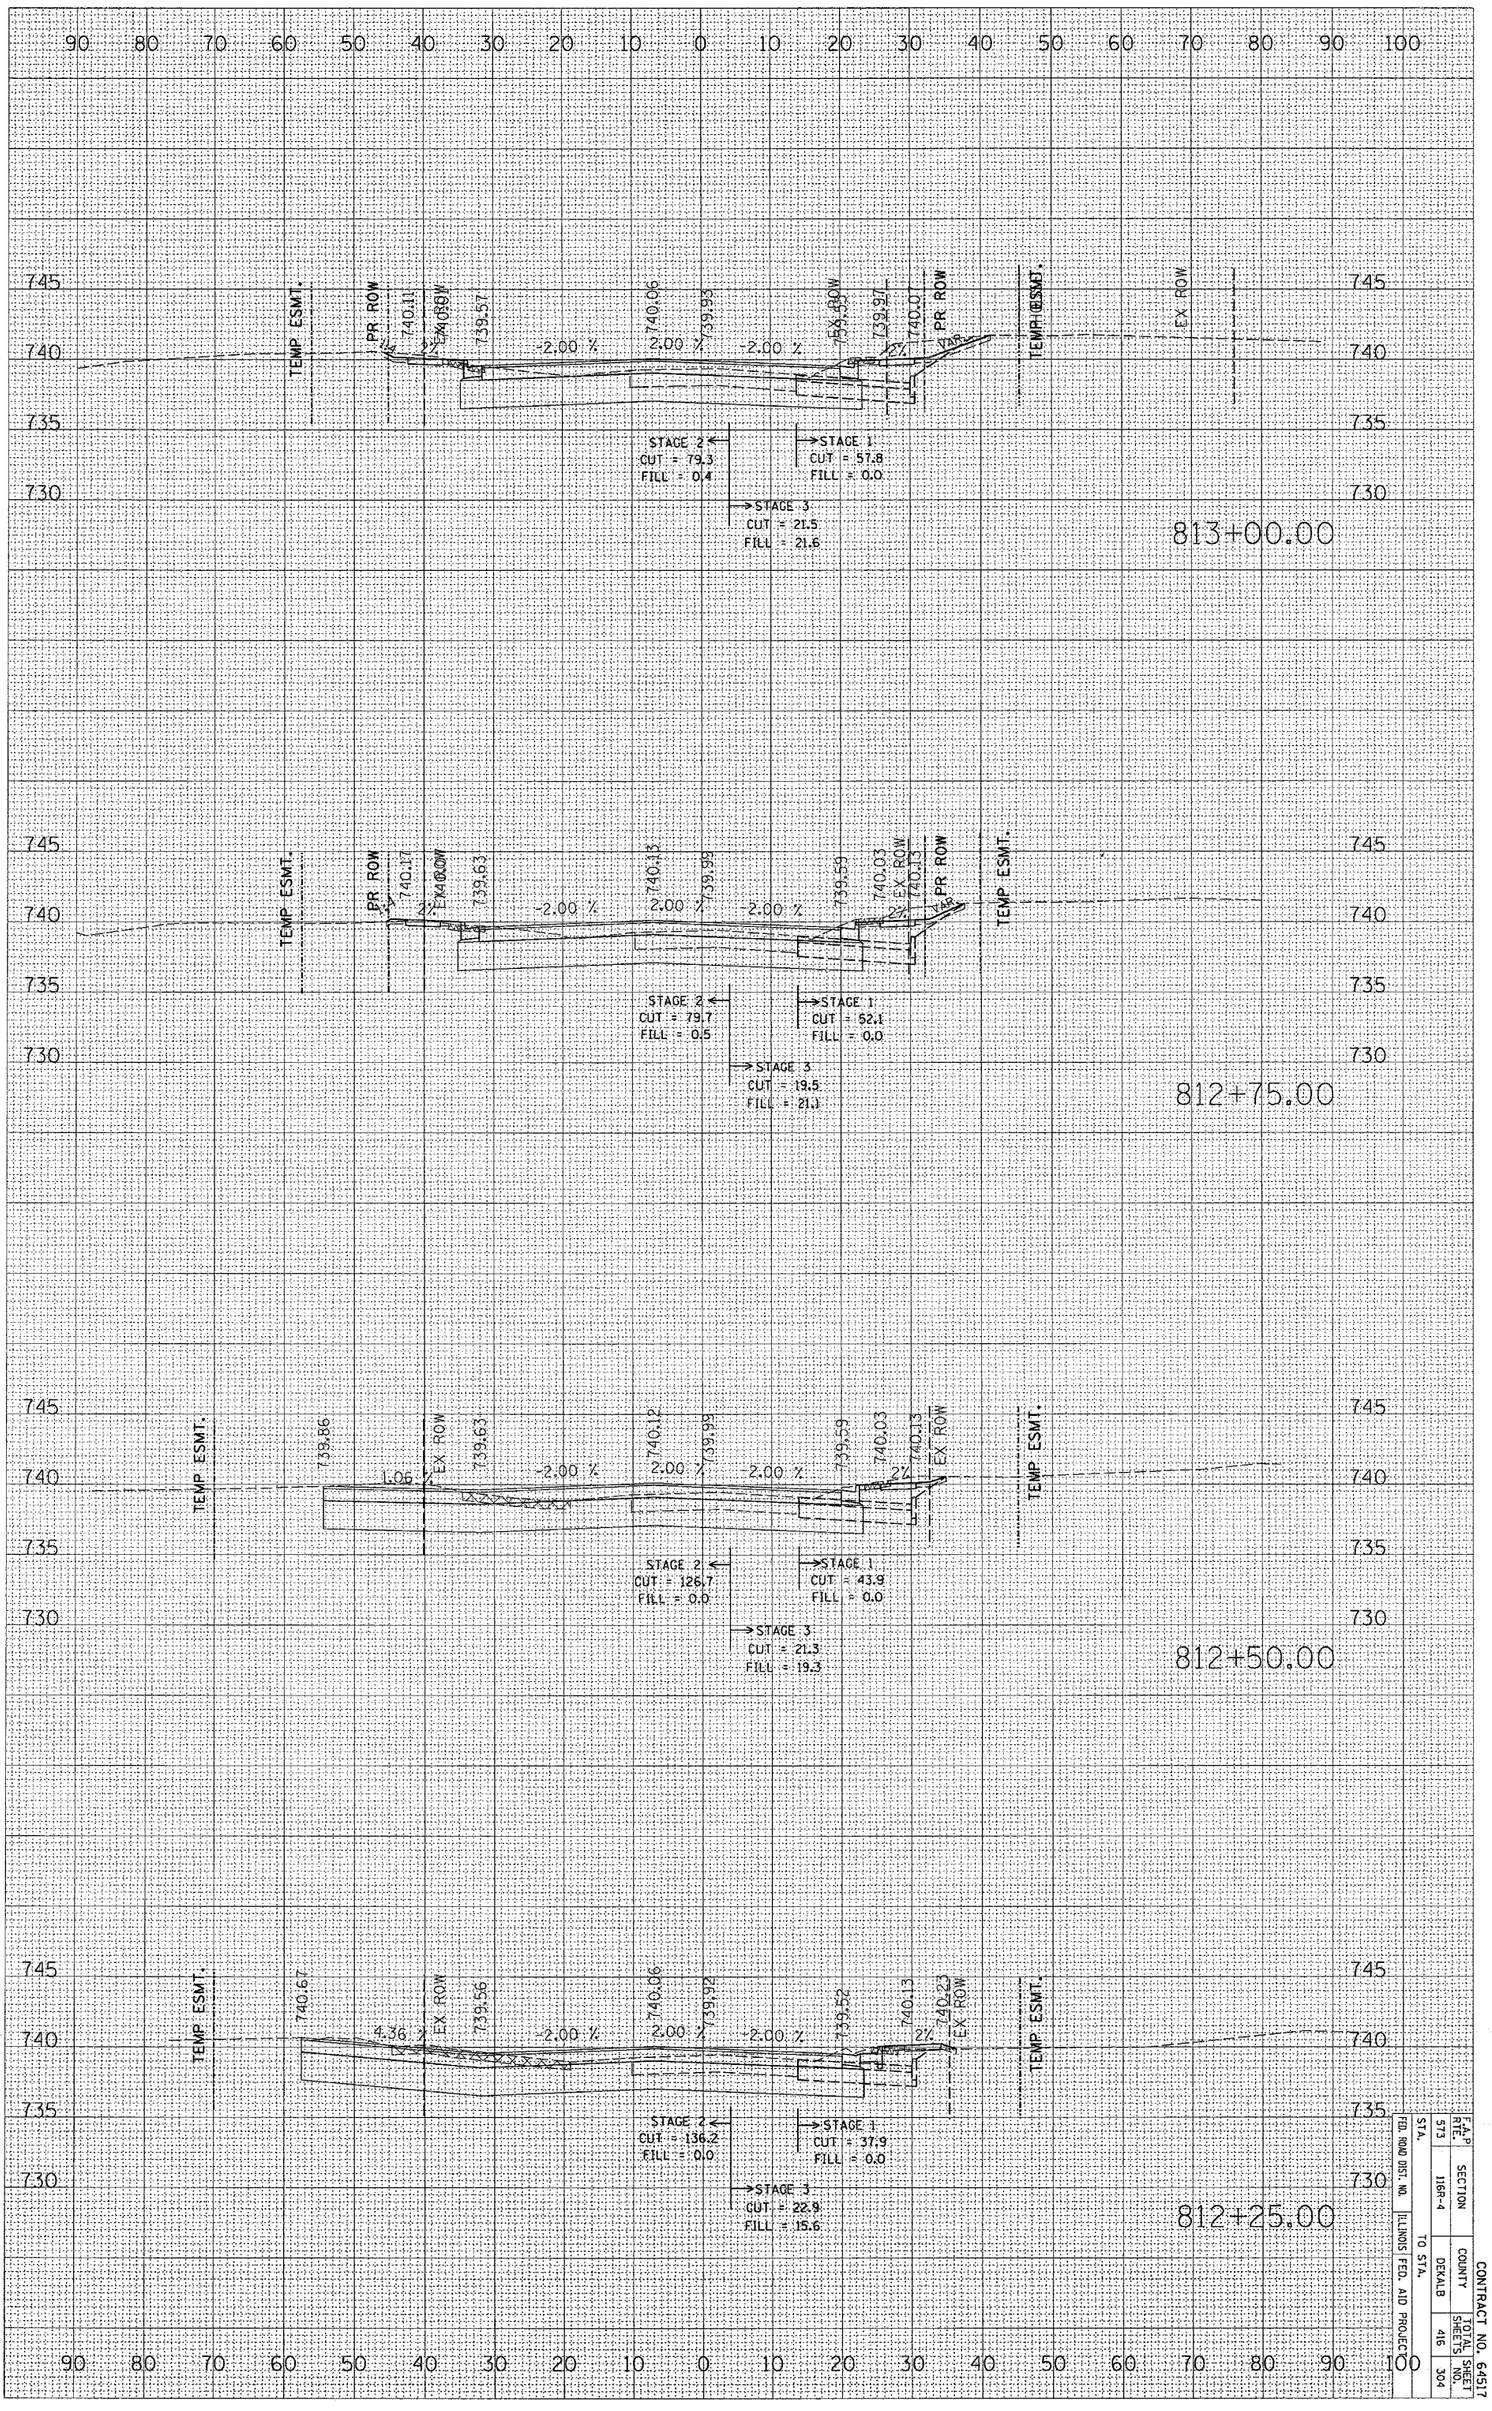

US 30

F.A.P. RTE.	SECTION	COUNTY	TOTAL SHEETS	SHEET NO.
573	1168-4	DEKALB	416	304
FED. ROAD DIST. NO.	ILLINOIS FED. AID PROJECT			
STA.	TO STA.			

CONTRACT NO. 64517