PLOT DATE = Fri Sep 02 07:53:30 2005
FILE NAME = c:\projects\p201700\d01700xmshtdgn
PLOT SCALE = 10.0000 ' / IN.
USER NAME = jordanhd

ORIGINAL SURVEY		BY	DATE
NOTE BOOK	SURVEYED		
	PLOTTED		
	TEMPLATE		
NO.	AREAS		
	AREAS CHECKED		

FINAL SURVEY		BY	DATE
NOTE BOOK	SURVEYED		
	PLOTTED		
	TEMPLATE		
NO.	AREAS		
	AREAS CHECKED		

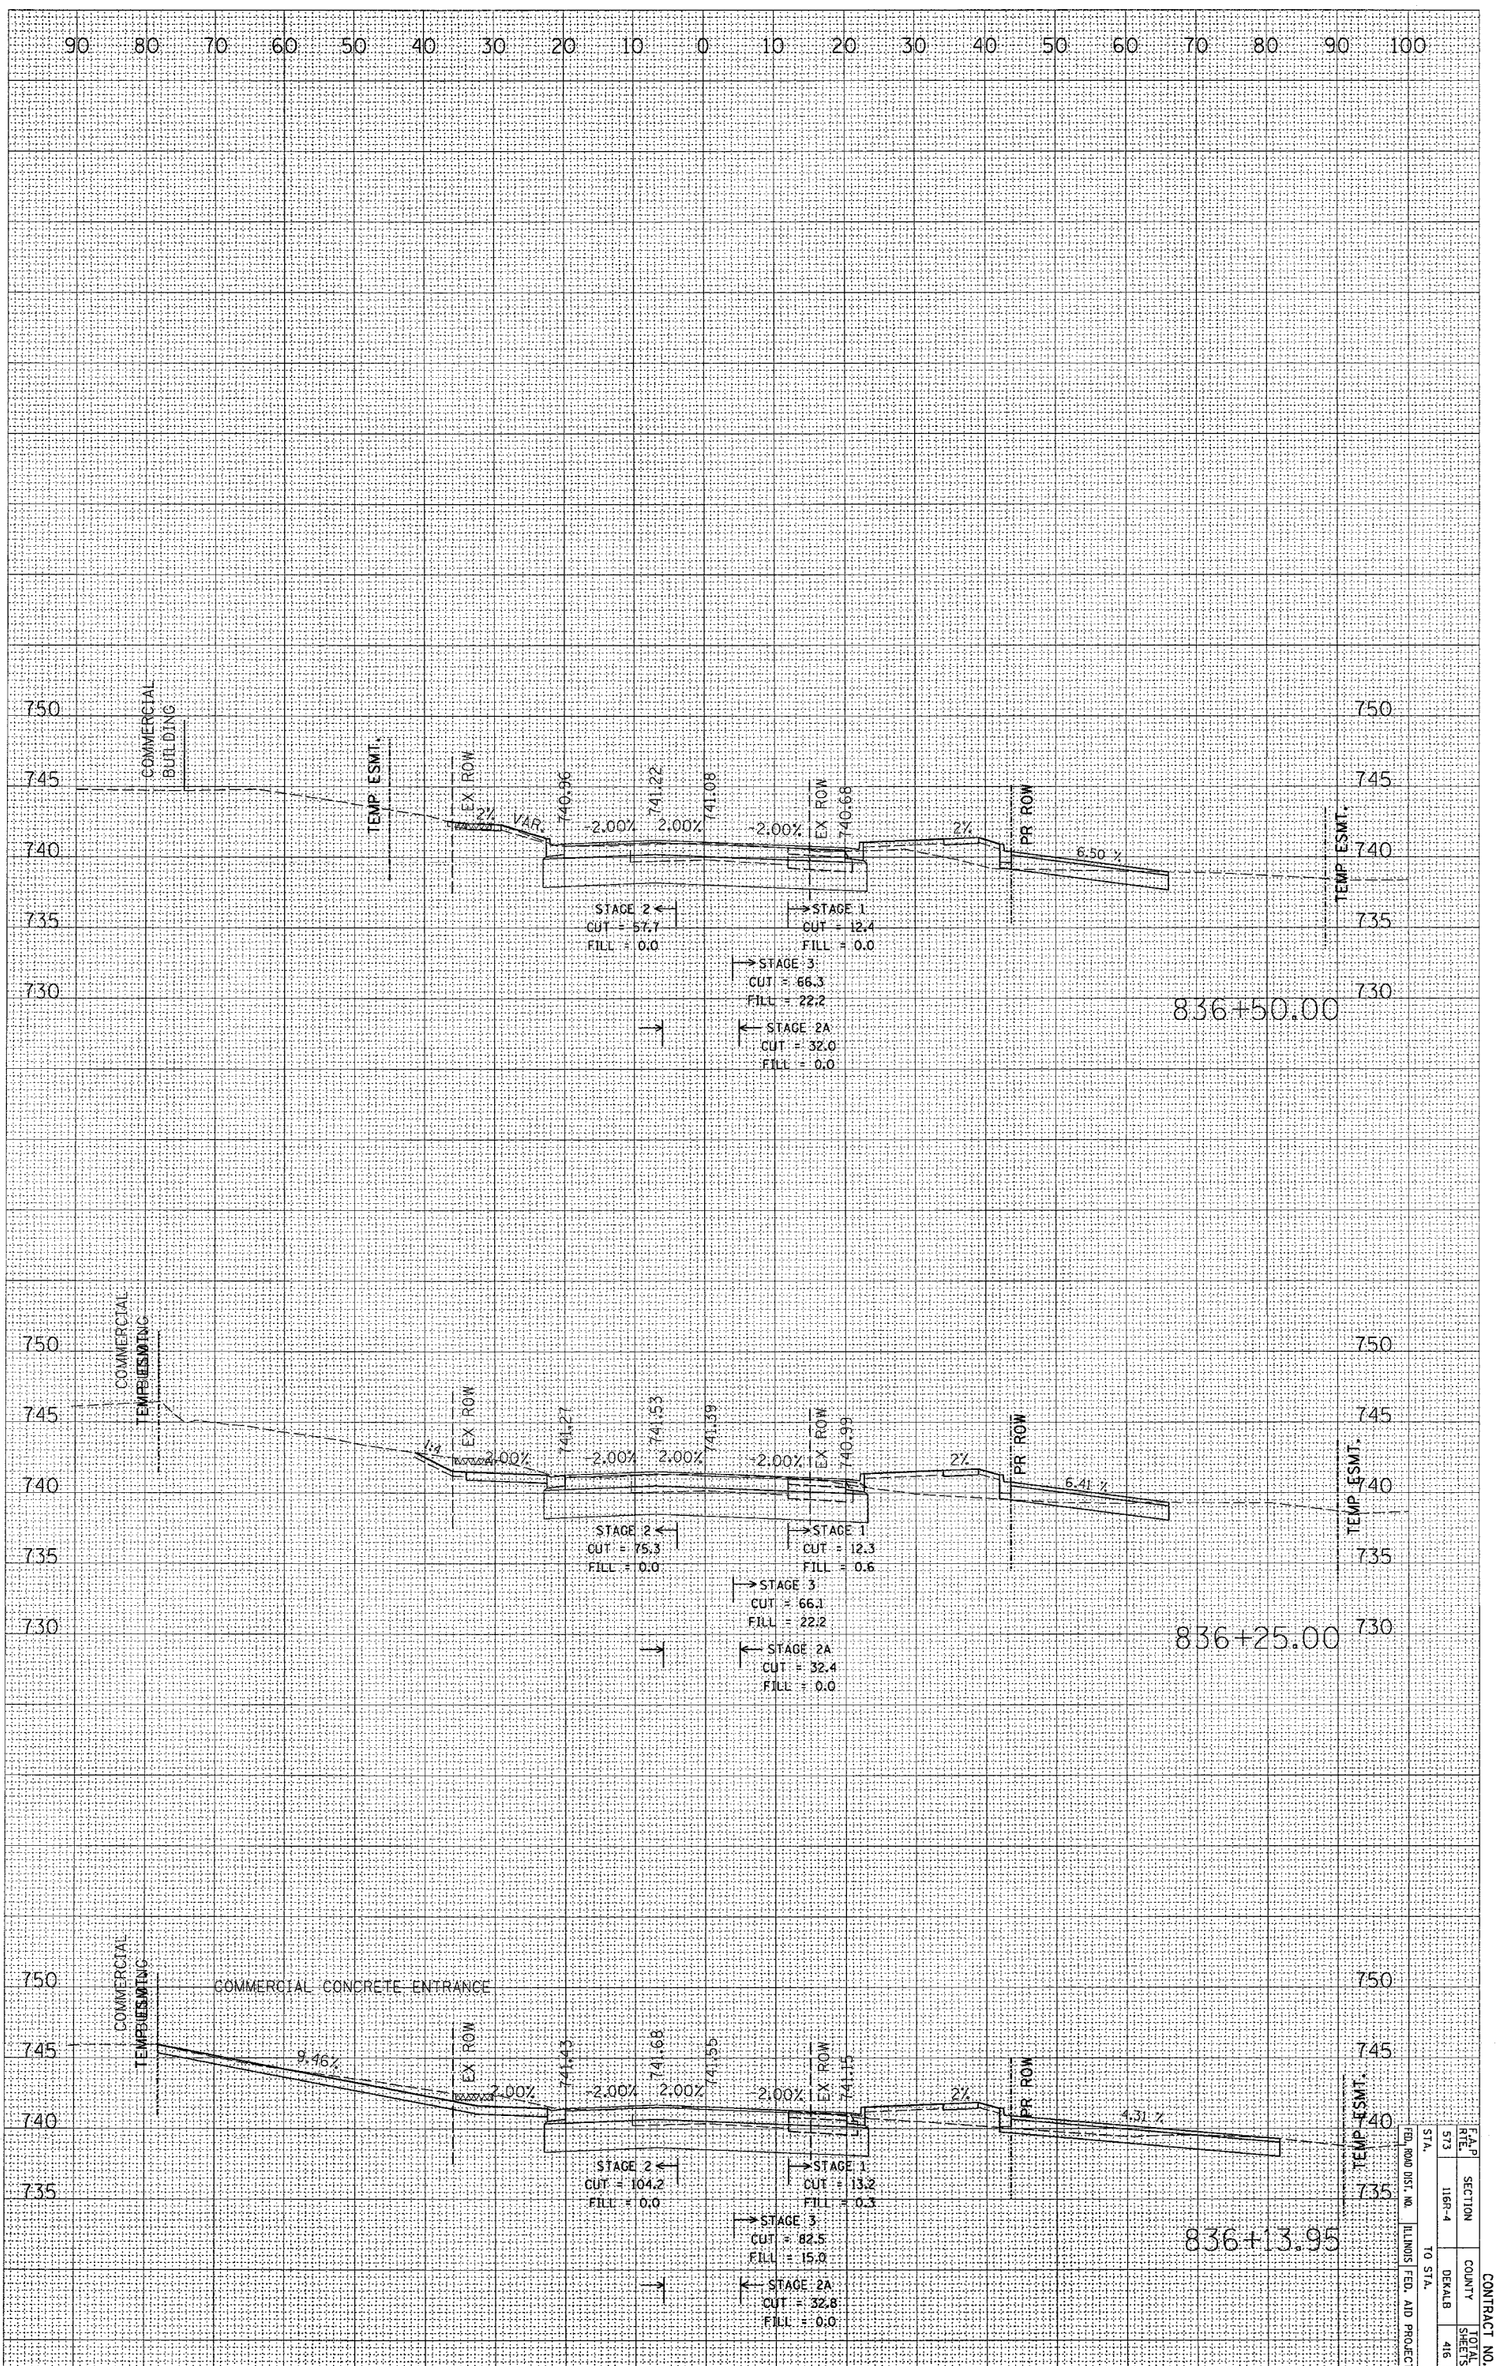

CONTRACT NO. 64517			
F.A.P. RTE.	SECTION	COUNTY	TOTAL SHEETS / SHEET NO.
573	11681-4	DEKALB	416 / 333
FED. ROAD DIST. NO.	ILLINOIS FED. AID PROJECT		
STA.	TO STA.		